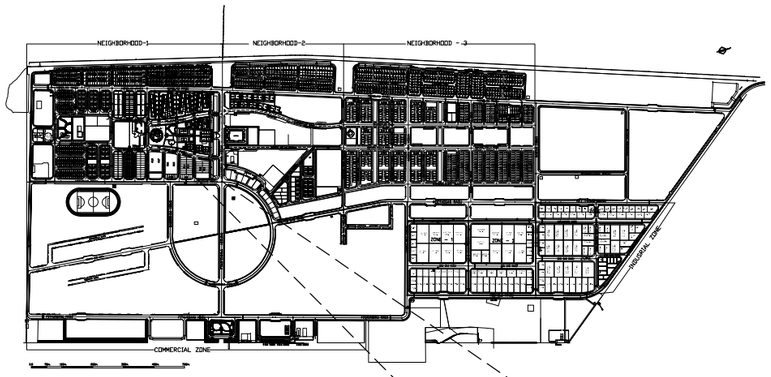

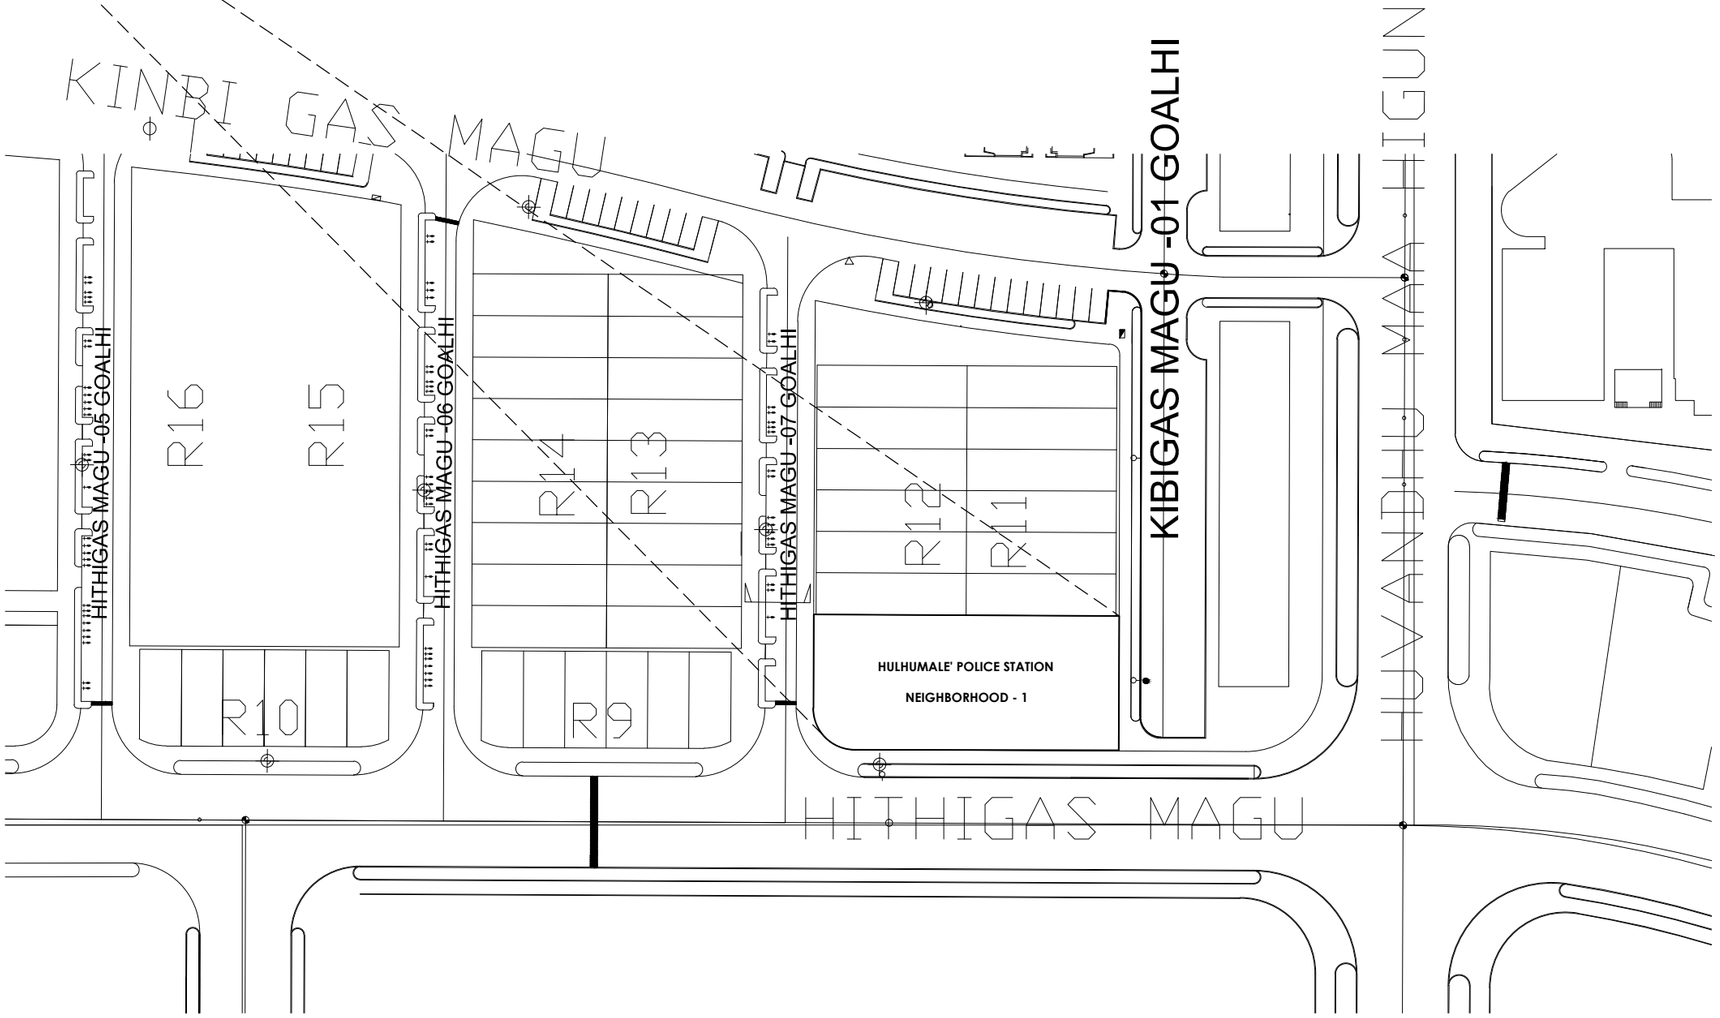

LOCATION PLAN

NTS

INFRASTRUCTURE UNIT FINANCE DEPARTMENT MALDIVES POLICE SERVICE MALE' REPUBLIC OF MALDIVES	PROJECT TITLE **HULHUMALE' POLICE STATION NEIGHBORHOOD - 1**	RECOMMENDATION APPROVED BY **ISMAIL NAVEEN** CHIEF SUPERINTENDENT OF POLICE	DESIGN APPROVED BY **AZEEM WAHEED** CHIEF INSPECTOR OF POLICE	APPROVED BY **AHMED MOHAMED** CHIEF SUPERINTENDENT OF POLICE	ARCHITECT / DESIGNER **ISMAIL RAFEEU** POLICE STAFF SERGEANT STRUCTURAL ENGINEER **RAMEEZ** ADEPT MALDIVES PVT LTD	DRAWN BY **ISMAIL RAFEEU** POLICE STAFF SERGEANT CHECKED BY **ABDUL WAHID MOHAMED** ADEPT MALDIVES PVT LTD	DATE **15 - 02 - 2015** REVISED DATE	DRAWING NO **A 01** SHEET NO **01/**

The drawings, concept and design contained are the properties of Maldives Police Service. Use of any kind of copy of whole or part of this drawing, concept or design or use on other projects or sites other than that specified on this drawing is strictly prohibited.

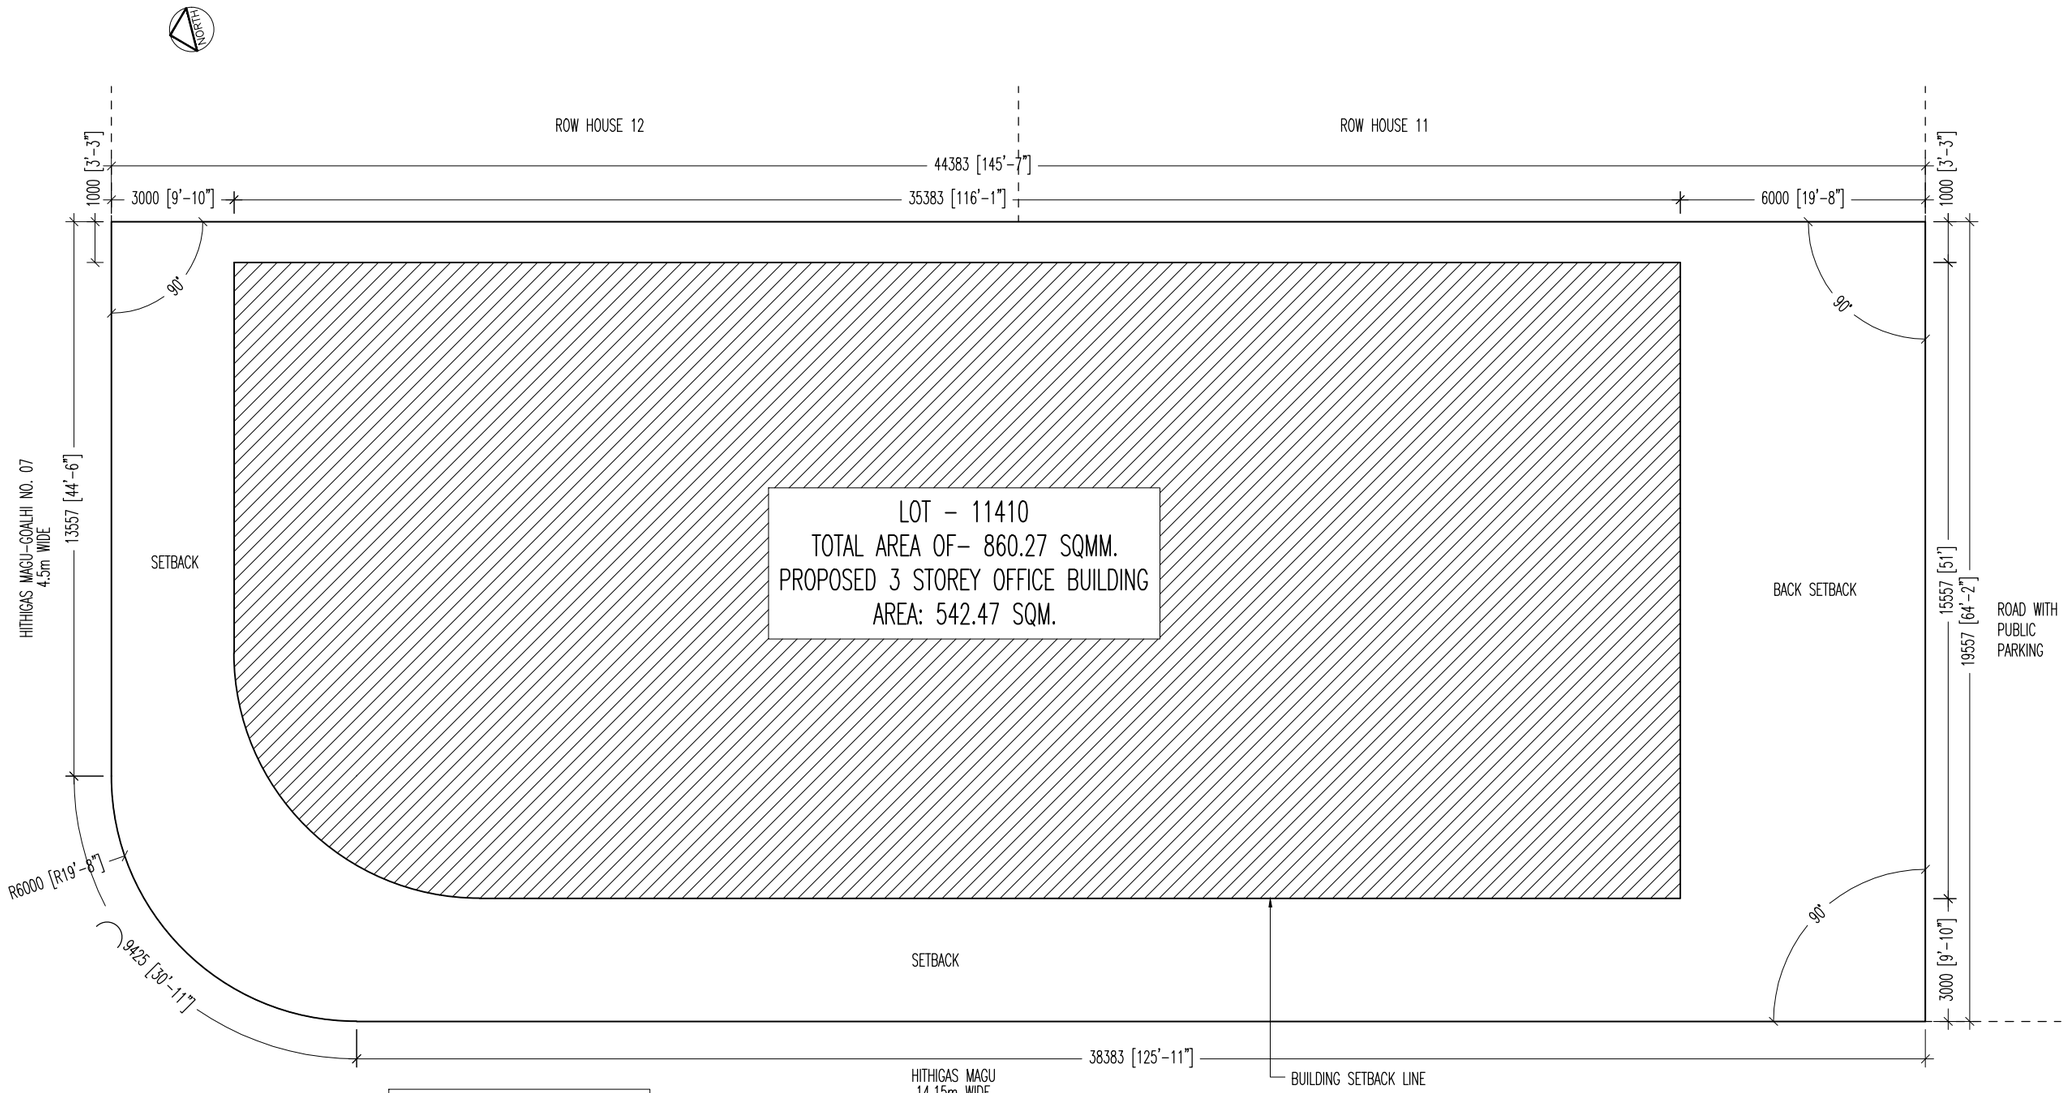

SITE PLAN

SCALE 1:150

TOTAL PLOT AREA: 860.272m²
FOOTPRINT AREA: 542.467m²
OPEN AREA: 59.20m²
TOTAL FLOOR AREA: 636.67m²
LONGEST LENGTH OF FOOTPRINT: 30.480m
WIDTH COEFFICIENT: 10.186m

INFRASTRUCTURE UNIT
FINANCE DEPARTMENT
MALDIVES POLICE SERVICE
MALE' REPUBLIC OF MALDIVES

PROJECT TITLE	RECOMMENDATION APPROVED BY	DESIGN APPROVED BY	APPROVED BY	ARCHITECT / DESIGNER	DRAWN BY	DATE	DRAWING NO.
HULHUMALE' POLICE STATION NEIGHBORHOOD - 1	**ISMAIL NAVEEN** CHIEF SUPERINTENDENT OF POLICE	**AZEEM WAHEED** CHIEF INSPECTOR OF POLICE	**AHMED MOHAMED** CHIEF SUPERINTENDENT OF POLICE	**ISMAIL RAFEEU** POLICE STAFF SERGEANT	**ISMAIL RAFEEU** POLICE STAFF SERGEANT	**15 - 02 - 2015**	**A 02**
				STRUCTURAL ENGINEER **RAMEEZ** ADEPT MALDIVES PVT LTD	CHECKED BY **ABDUL WAHID MOHAMED** ADEPT MALDIVES PVT LTD	REVISED DATE	SHEET NO. **02/**

The drawings, concept and design contained are the properties of Maldives Police Service. Use of any kind of copy of whole or part of this drawing, concept or design or use on other projects or sites other than that specified on this drawing is strictly prohibited.

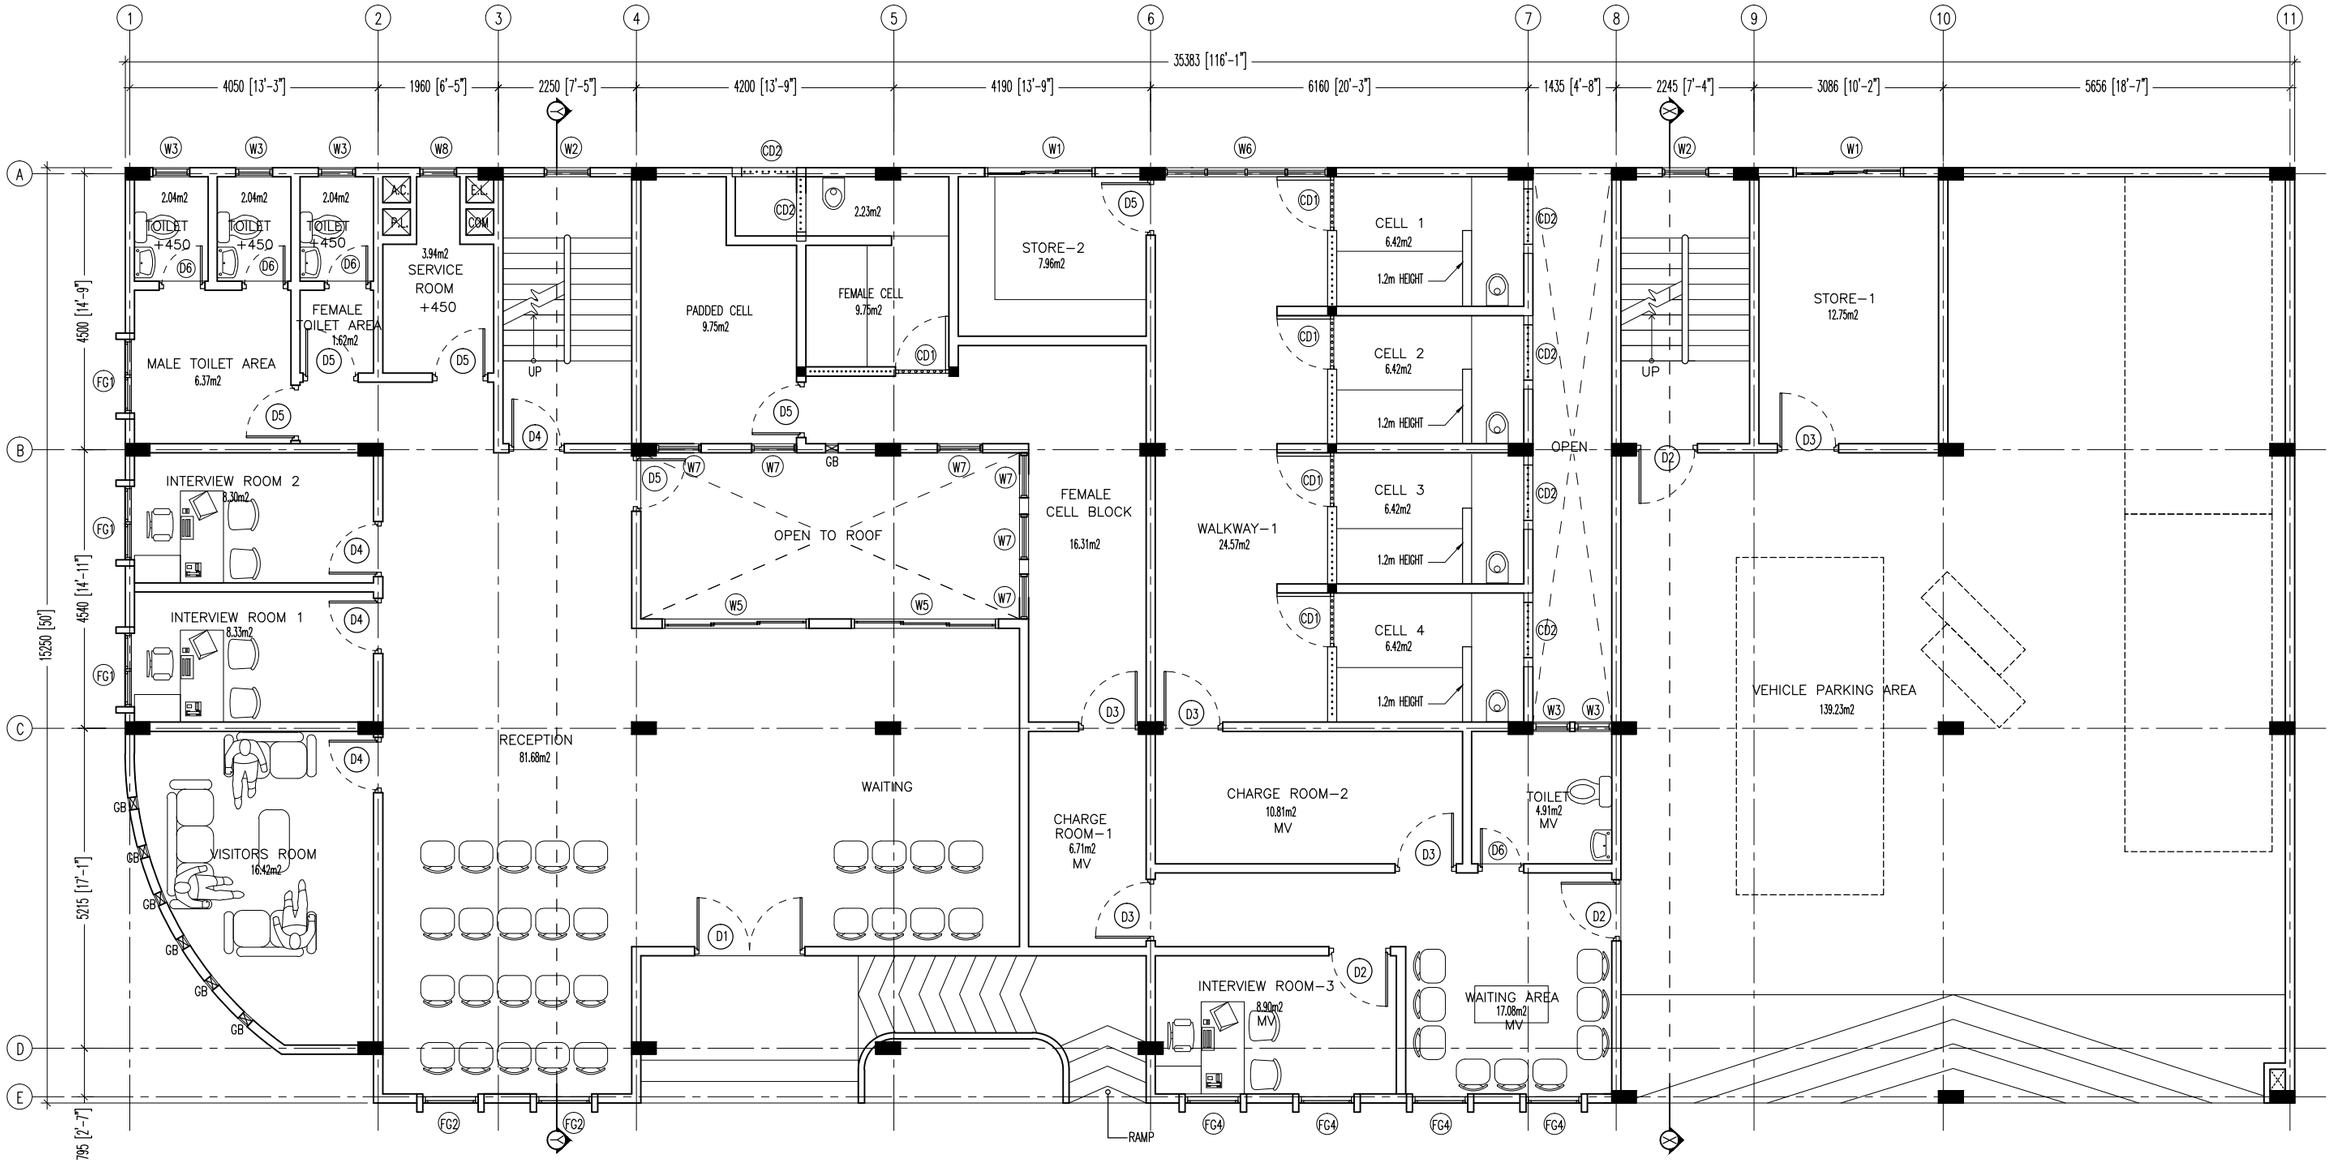

GROUND FLOOR PLAN

SCALE 1:100

INFRASTRUCTURE UNIT FINANCE DEPARTMENT MALDIVES POLICE SERVICE MALE' REPUBLIC OF MALDIVES	PROJECT TITLE **HULHUMALE' POLICE STATION NEIGHBORHOOD - 1**	RECOMMENDATION APPROVED BY **ISMAIL NAVEEN** CHIEF SUPERINTENDENT OF POLICE	DESIGN APPROVED BY **AZEEM WAHEED** CHIEF INSPECTOR OF POLICE	APPROVED BY **AHMED MOHAMED** CHIEF SUPERINTENDENT OF POLICE	ARCHITECT / DESIGNER **ISMAIL RAFEEU** POLICE STAFF SERGEANT STRUCTURAL ENGINEER **RAMEEZ** ADEPT MALDIVES PVT LTD	DRAWN BY **ISMAIL RAFEEU** POLICE STAFF SERGEANT CHECKED BY **ABDUL WAHID MOHAMED** ADEPT MALDIVES PVT LTD	DATE **15 - 02 - 2015** REVISED DATE	DRAWING NO **A 03** SHEET NO **03/**

The drawings, concept and design contained are the properties of Maldives Police Service. Use of any kind of copy of whole or part of this drawing, concept or design or use on other projects or sites other than that specified on this drawing is strictly prohibited.

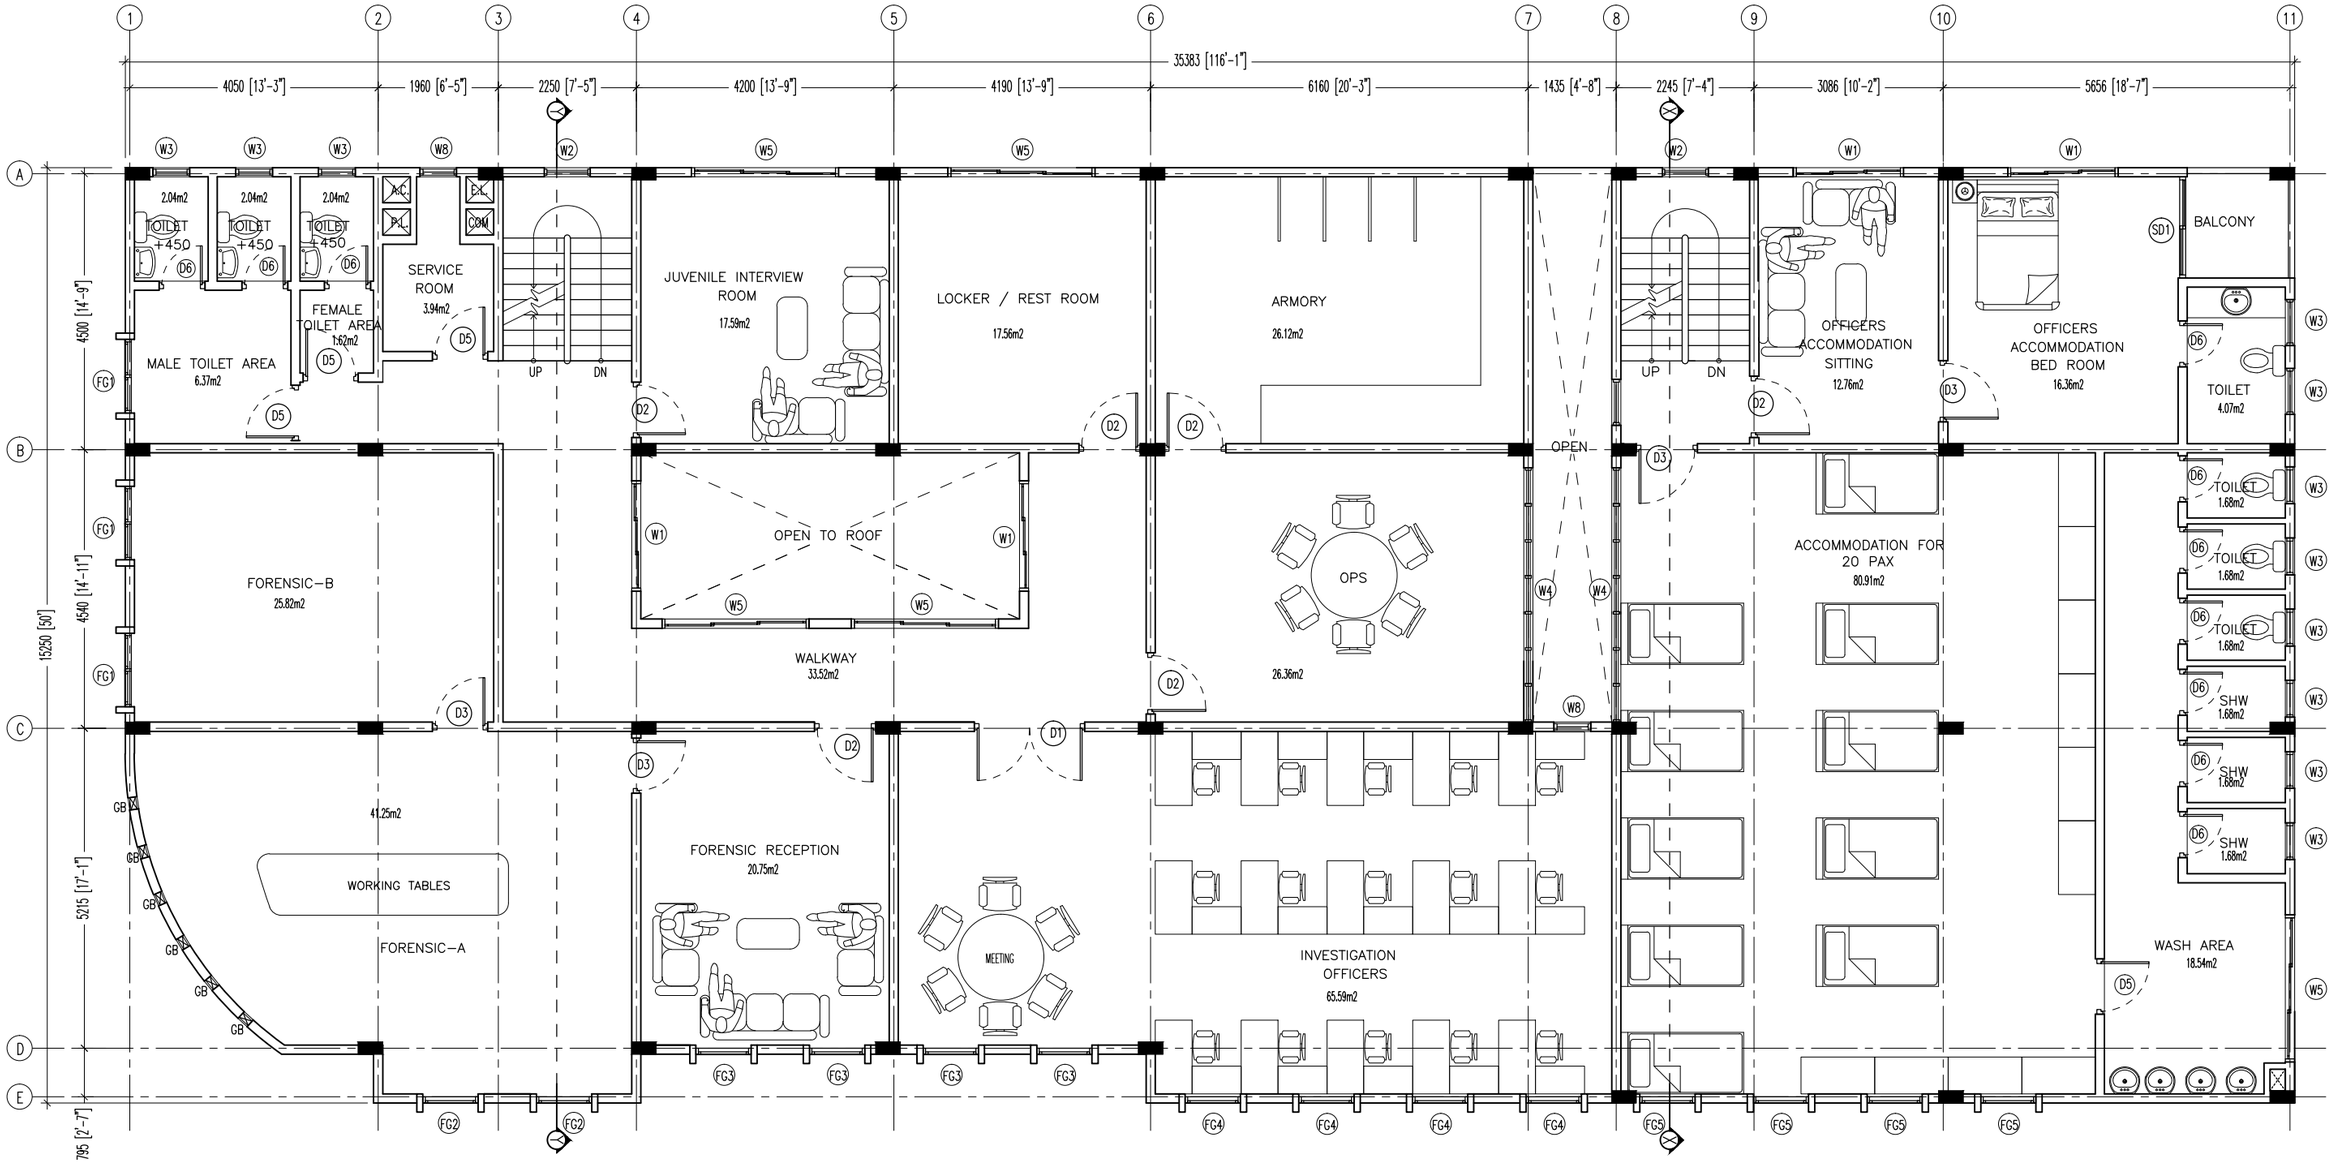

FIRST FLOOR PLAN

SCALE 1:100

INFRASTRUCTURE UNIT FINANCE DEPARTMENT MALDIVES POLICE SERVICE MALE' REPUBLIC OF MALDIVES	PROJECT TITLE **HULHUMALE' POLICE STATION NEIGHBORHOOD - 1**	RECOMMENDATION APPROVED BY **ISMAIL NAVEEN** CHIEF SUPERINTENDENT OF POLICE	DESIGN APPROVED BY **AZEEM WAHEED** CHIEF INSPECTOR OF POLICE	APPROVED BY **AHMED MOHAMED** CHIEF SUPERINTENDENT OF POLICE	ARCHITECT / DESIGNER **ISMAIL RAFEEU** POLICE STAFF SERGEANT STRUCTURAL ENGINEER **RAMEEZ** ADEPT MALDIVES PVT LTD	DRAWN BY **ISMAIL RAFEEU** POLICE STAFF SERGEANT CHECKED BY **ABDUL WAHID MOHAMED** ADEPT MALDIVES PVT LTD	DATE **15 - 02 - 2015** REVISED DATE	DRAWING NO **A 04** SHEET NO **04/**

The drawings, concept and design contained are the properties of Maldives Police Service. Use of any kind of copy of whole or part of this drawing, concept or design or use on other projects or sites other than that specified on this drawing is strictly prohibited.

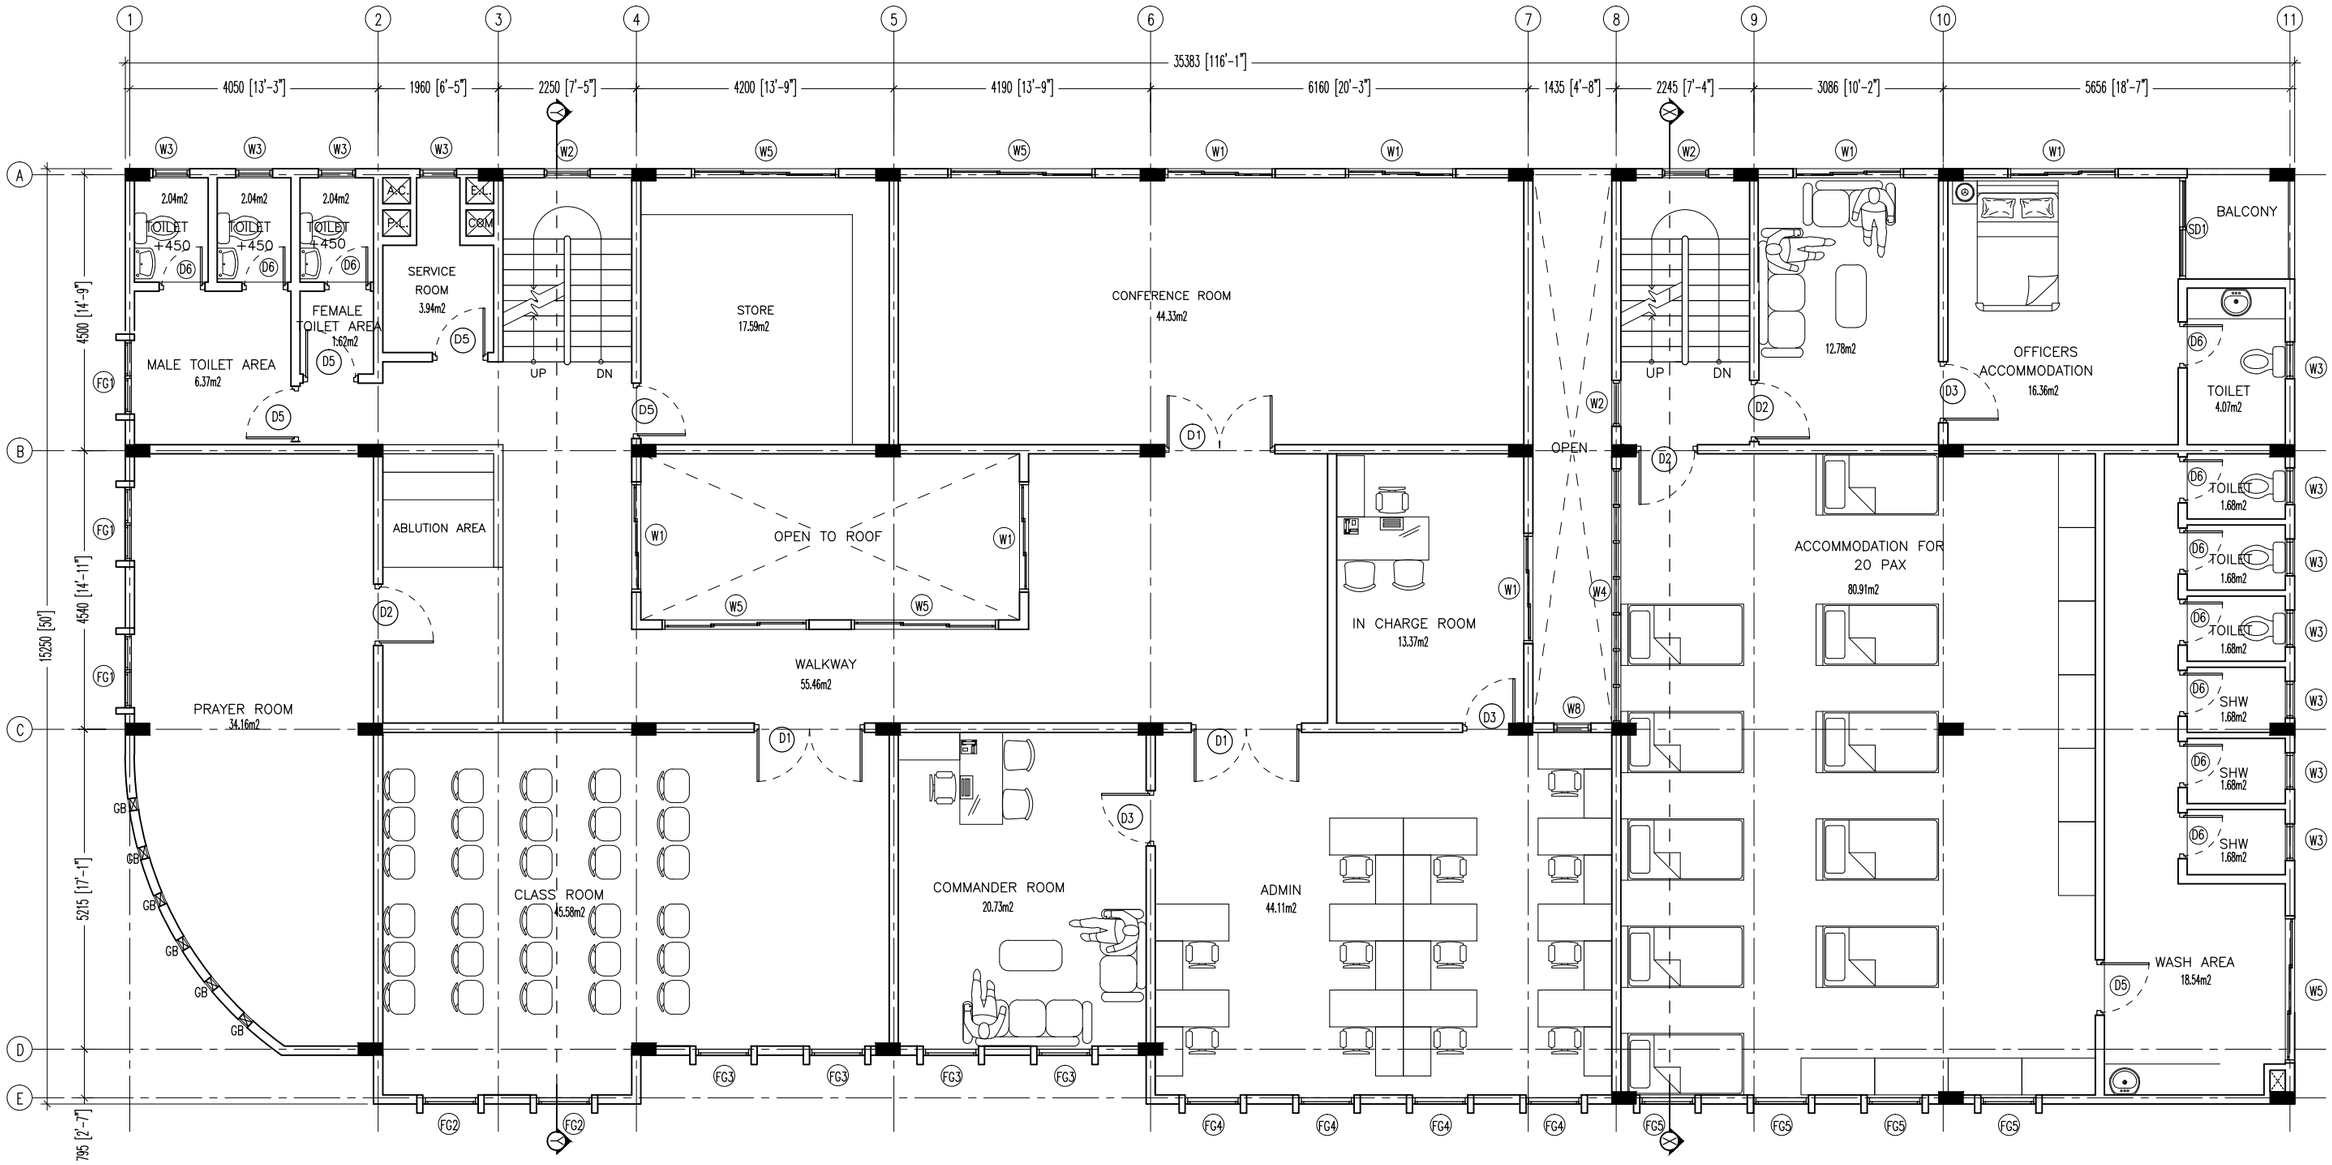

SECOND FLOOR PLAN

SCALE 1:100

INFRASTRUCTURE UNIT FINANCE DEPARTMENT MALDIVES POLICE SERVICE MALE' REPUBLIC OF MALDIVES	**PROJECT TITLE** **HULHUMALE' POLICE STATION NEIGHBORHOOD - 1**	RECOMMENDATION APPROVED BY **ISMAIL NAVEEN** CHIEF SUPERINTENDENT OF POLICE	DESIGN APPROVED BY **AZEEM WAHEED** CHIEF INSPECTOR OF POLICE	APPROVED BY **AHMED MOHAMED** CHIEF SUPERINTENDENT OF POLICE	ARCHITECT / DESIGNER **ISMAIL RAFEEU** POLICE STAFF SERGEANT STRUCTURAL ENGINEER **RAMEEZ** ADEPT MALDIVES PVT LTD	DRAWN BY **ISMAIL RAFEEU** POLICE STAFF SERGEANT CHECKED BY **ABDUL WAHID MOHAMED** ADEPT MALDIVES PVT LTD	DATE **15 - 02 - 2015** REVISED DATE	DRAWING NO **A 05** SHEET NO **05/**

The drawings, concept and design contained are the properties of Maldives Police Service. Use of any kind of copy of whole or part of this drawing, concept or design or use on other projects or sites other than that specified on this drawing is strictly prohibited.

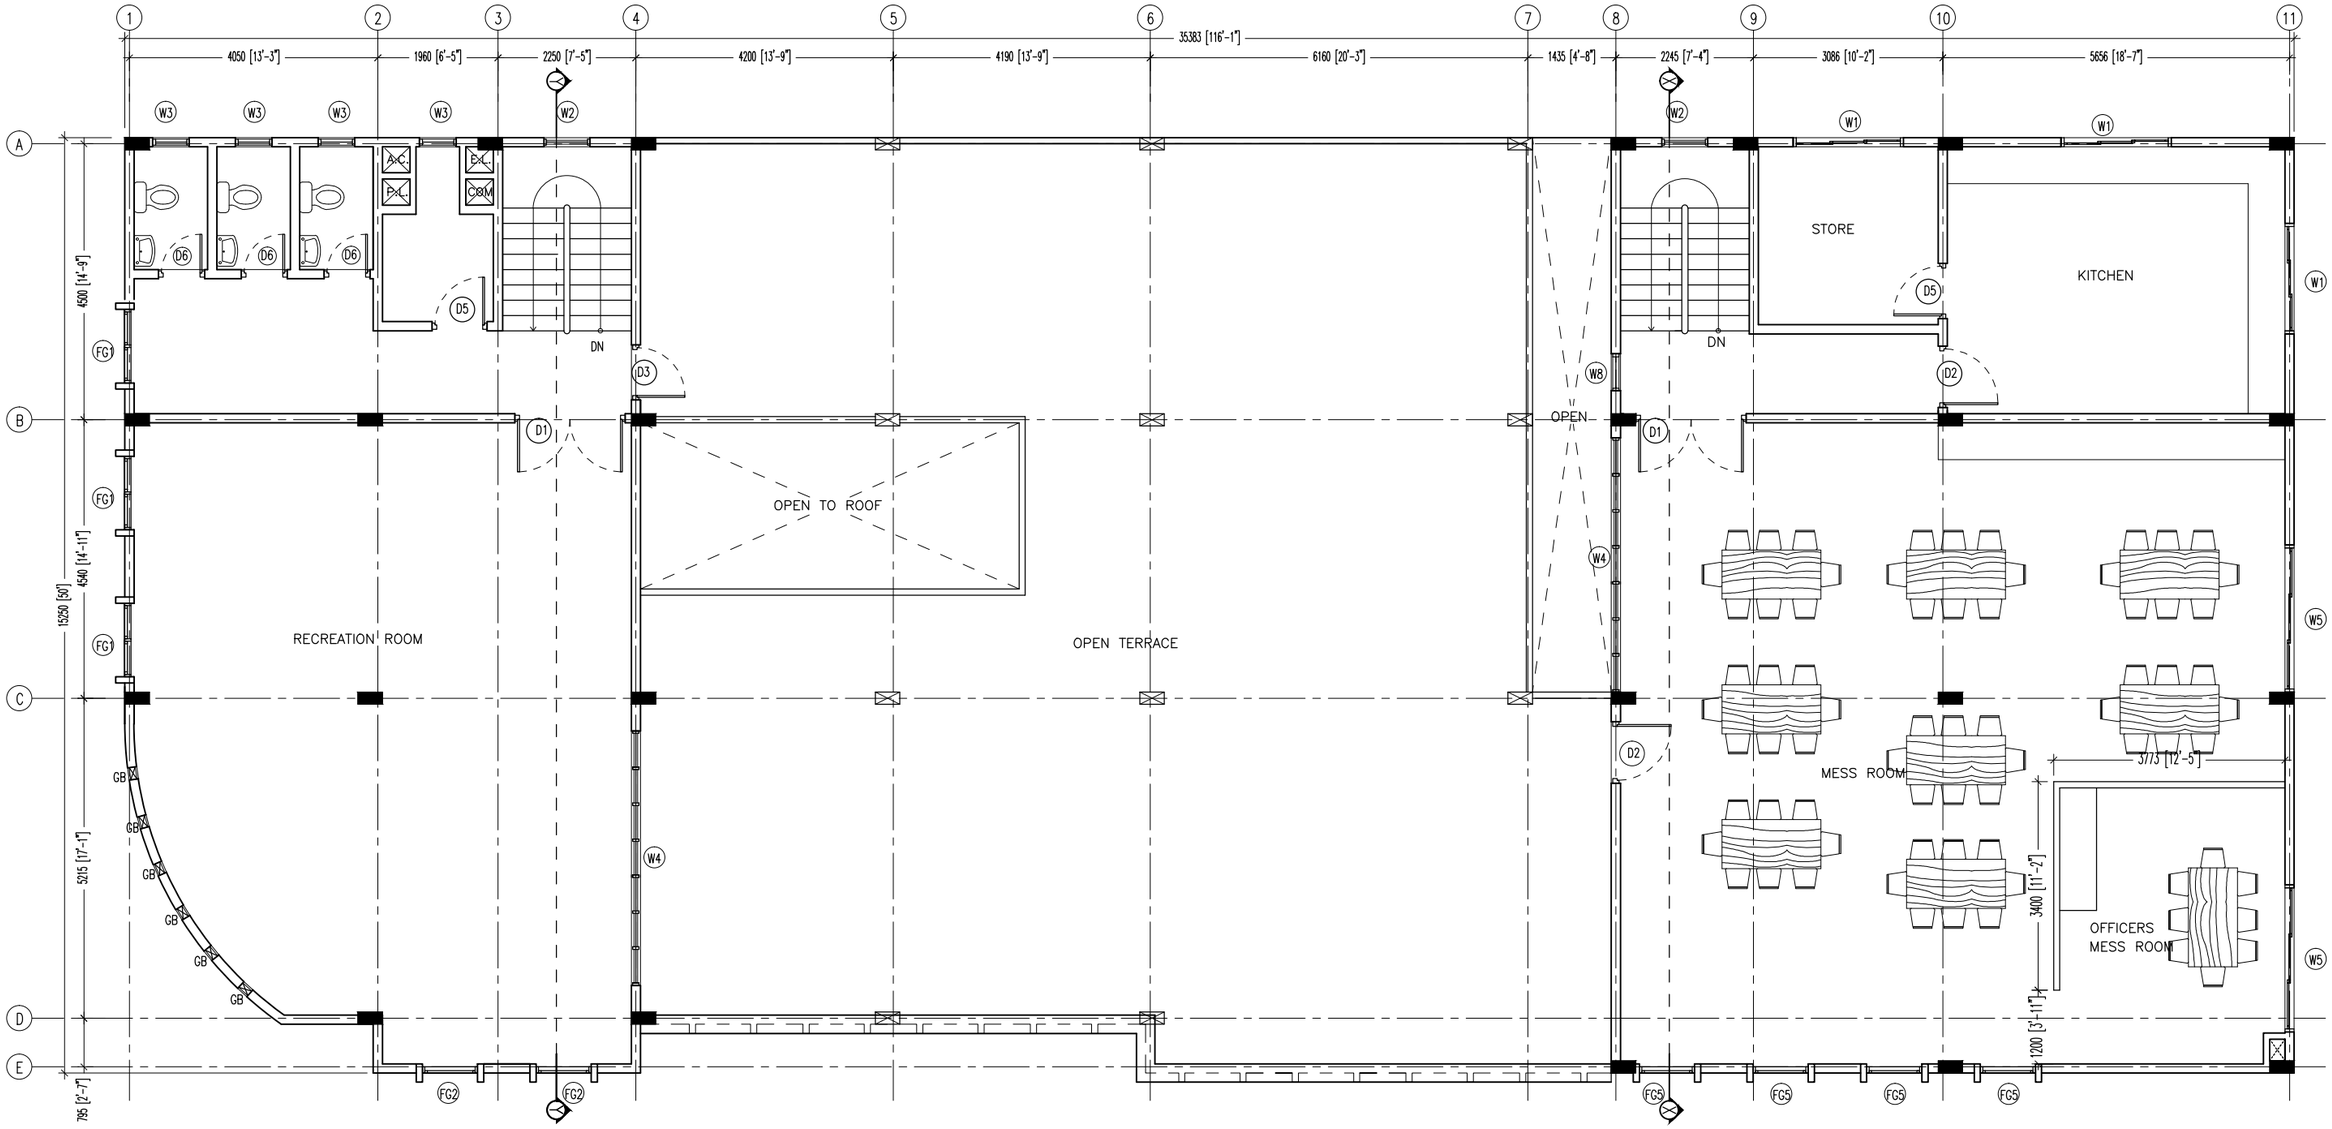

TERRACE FLOOR PLAN

SCALE 1:100

INFRASTRUCTURE UNIT FINANCE DEPARTMENT MALDIVES POLICE SERVICE MALE' REPUBLIC OF MALDIVES	**PROJECT TITLE** **HULHUMALE' POLICE STATION NEIGHBORHOOD - 1**	RECOMMENDATION APPROVED BY **ISMAIL NAVEEN** CHIEF SUPERINTENDENT OF POLICE	DESIGN APPROVED BY **AZEEM WAHEED** CHIEF INSPECTOR OF POLICE	APPROVED BY **AHMED MOHAMED** CHIEF SUPERINTENDENT OF POLICE	ARCHITECT / DESIGNER **ISMAIL RAFEEU** POLICE STAFF SERGEANT STRUCTURAL ENGINEER **RAMEEZ** ADEPT MALDIVES PVT LTD	DRAWN BY **ISMAIL RAFEEU** POLICE STAFF SERGEANT CHECKED BY **ABDUL WAHID MOHAMED** ADEPT MALDIVES PVT LTD	DATE **15 - 02 - 2015** REVISED DATE	DRAWING NO **A 06** SHEET NO **06/**

The drawings, concept and design contained are the properties of Maldives Police Service. Use of any kind of copy of whole or part of this drawing, concept or design or use on other projects or sites other than that specified on this drawing is strictly prohibited.

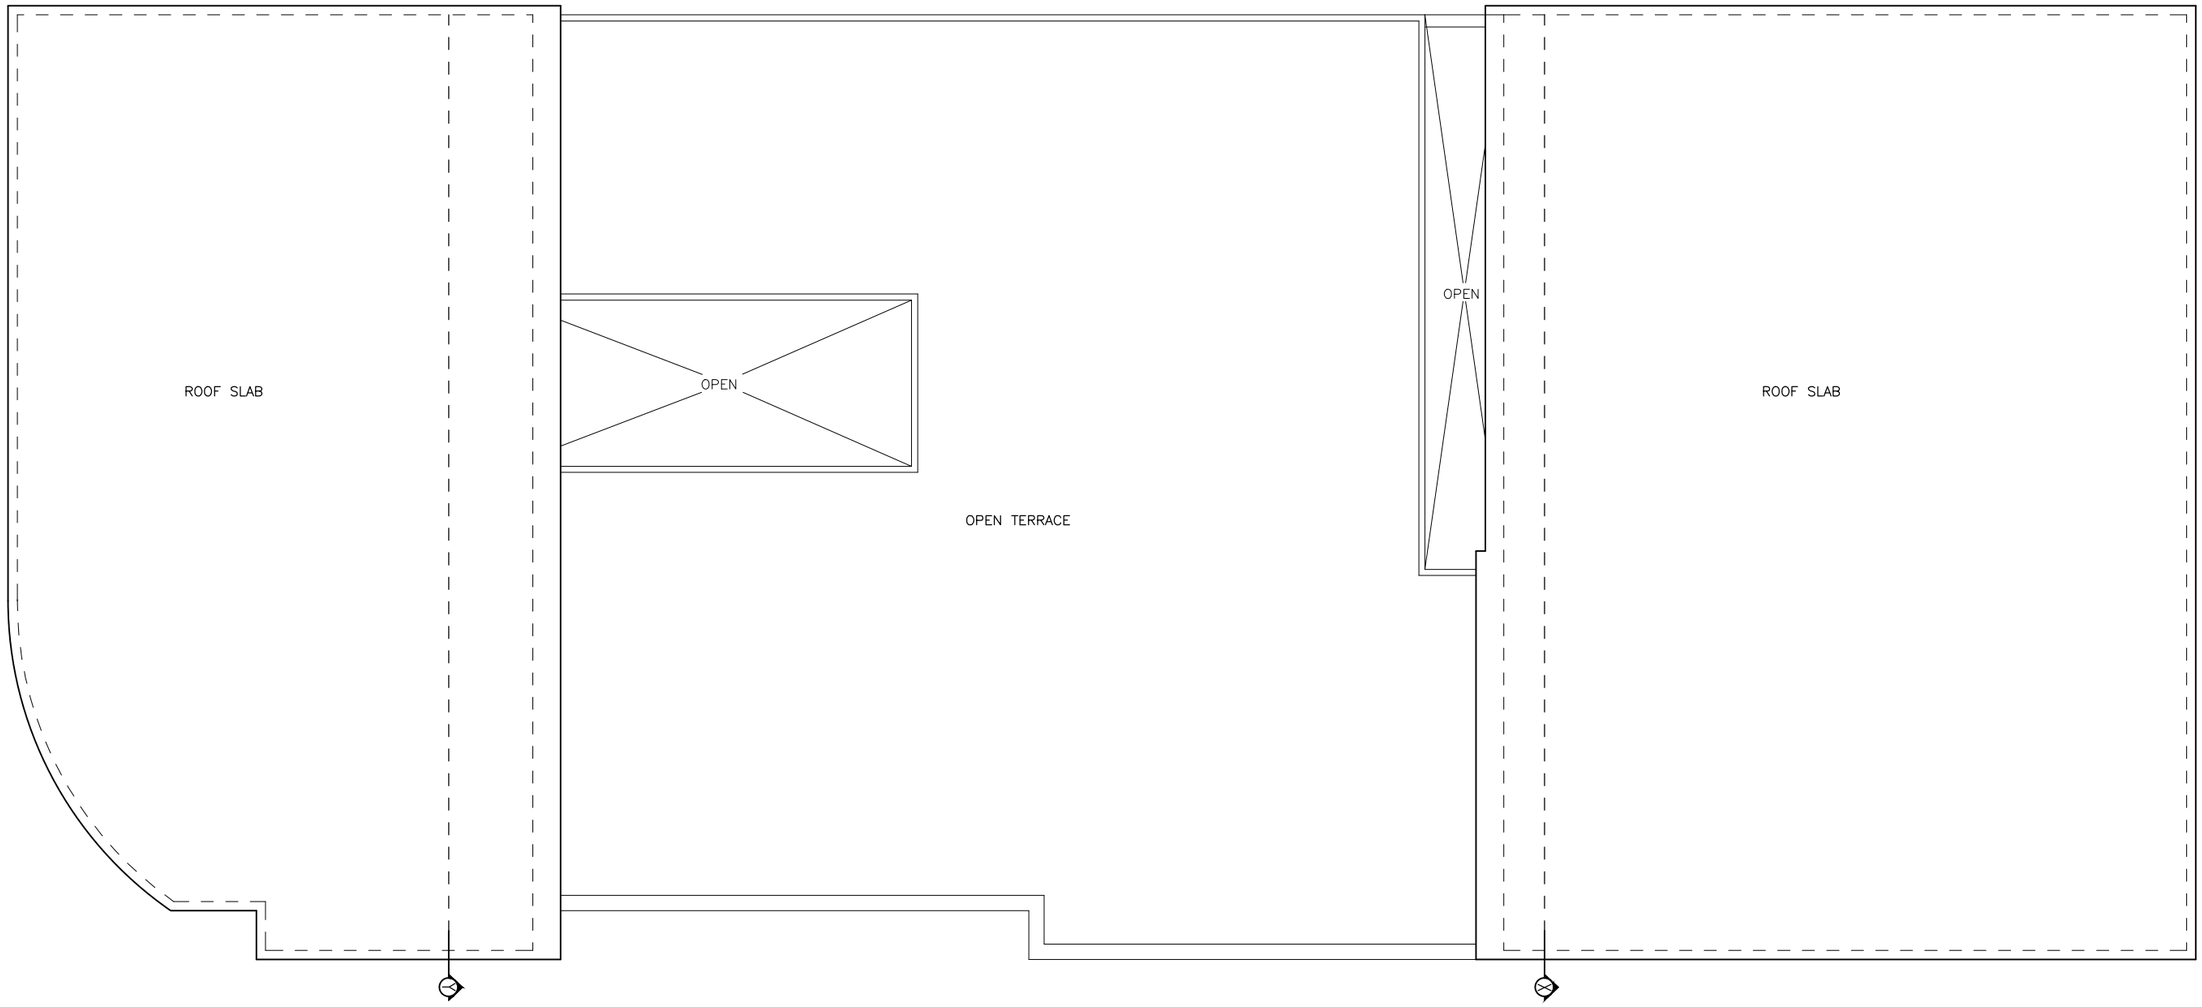

ROOF PLAN

SCALE 1:100

INFRASTRUCTURE UNIT FINANCE DEPARTMENT MALDIVES POLICE SERVICE MALE' REPUBLIC OF MALDIVES	PROJECT TITLE **HULHUMALE' POLICE STATION NEIGHBORHOOD - 1**	RECOMMENDATION APPROVED BY **ISMAIL NAVEEN** CHIEF SUPERINTENDENT OF POLICE	DESIGN APPROVED BY **AZEEM WAHEED** CHIEF INSPECTOR OF POLICE	APPROVED BY **AHMED MOHAMED** CHIEF SUPERINTENDENT OF POLICE	ARCHITECT / DESIGNER **ISMAIL RAFEEU** POLICE STAFF SERGEANT STRUCTURAL ENGINEER **RAMEEZ** ADEPT MALDIVES PVT LTD	DRAWN BY **ISMAIL RAFEEU** POLICE STAFF SERGEANT CHECKED BY **ABDUL WAHID MOHAMED** ADEPT MALDIVES PVT LTD	DATE **15 - 02 - 2015** REVISED DATE	DRAWING NO **A 07** SHEET NO **07/**

The drawings, concept and design contained are the properties of Maldives Police Service. Use of any kind of copy of whole or part of this drawing, concept or design or use on other projects or sites other than that specified on this drawing is strictly prohibited.

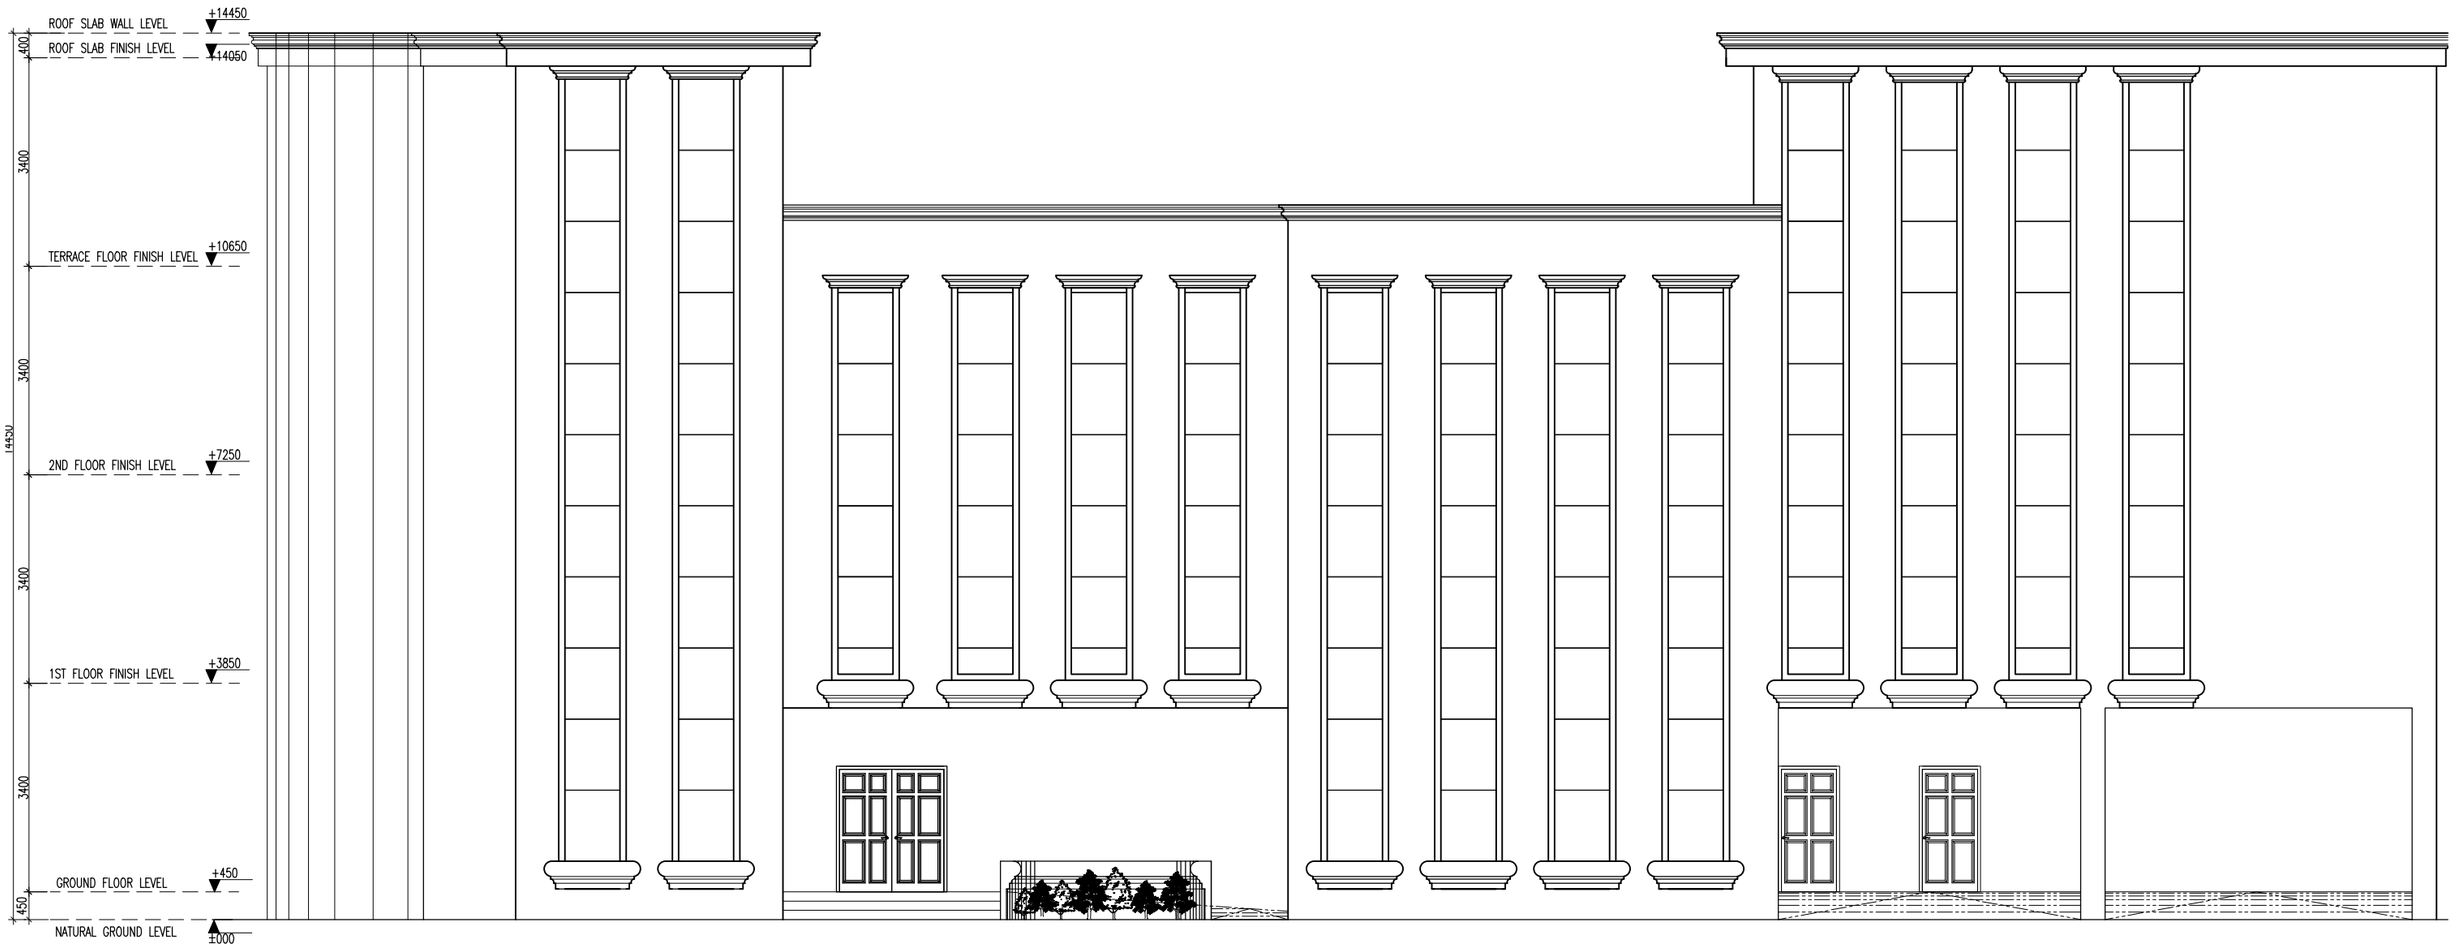

FRONT ELEVATION

SCALE 1:100

INFRASTRUCTURE UNIT FINANCE DEPARTMENT MALDIVES POLICE SERVICE MALE' REPUBLIC OF MALDIVES	PROJECT TITLE **HULHUMALE' POLICE STATION NEIGHBORHOOD - 1**	RECOMMENDATION APPROVED BY **ISMAIL NAVEEN** CHIEF SUPERINTENDENT OF POLICE	DESIGN APPROVED BY **AZEEM WAHEED** CHIEF INSPECTOR OF POLICE	APPROVED BY **AHMED MOHAMED** CHIEF SUPERINTENDENT OF POLICE	ARCHITECT / DESIGNER **ISMAIL RAFEEU** POLICE STAFF SERGEANT STRUCTURAL ENGINEER **RAMEEZ** ADEPT MALDIVES PVT LTD	DRAWN BY **ISMAIL RAFEEU** POLICE STAFF SERGEANT CHECKED BY **ABDUL WAHID MOHAMED** ADEPT MALDIVES PVT LTD	DATE **15 - 02 - 2015** REVISED DATE	DRAWING NO **A 08** SHEET NO **08/**

The drawings, concept and design contained are the properties of Maldives Police Service. Use of any kind of copy of whole or part of this drawing, concept or design or use on other projects or sites other than that specified on this drawing is strictly prohibited.

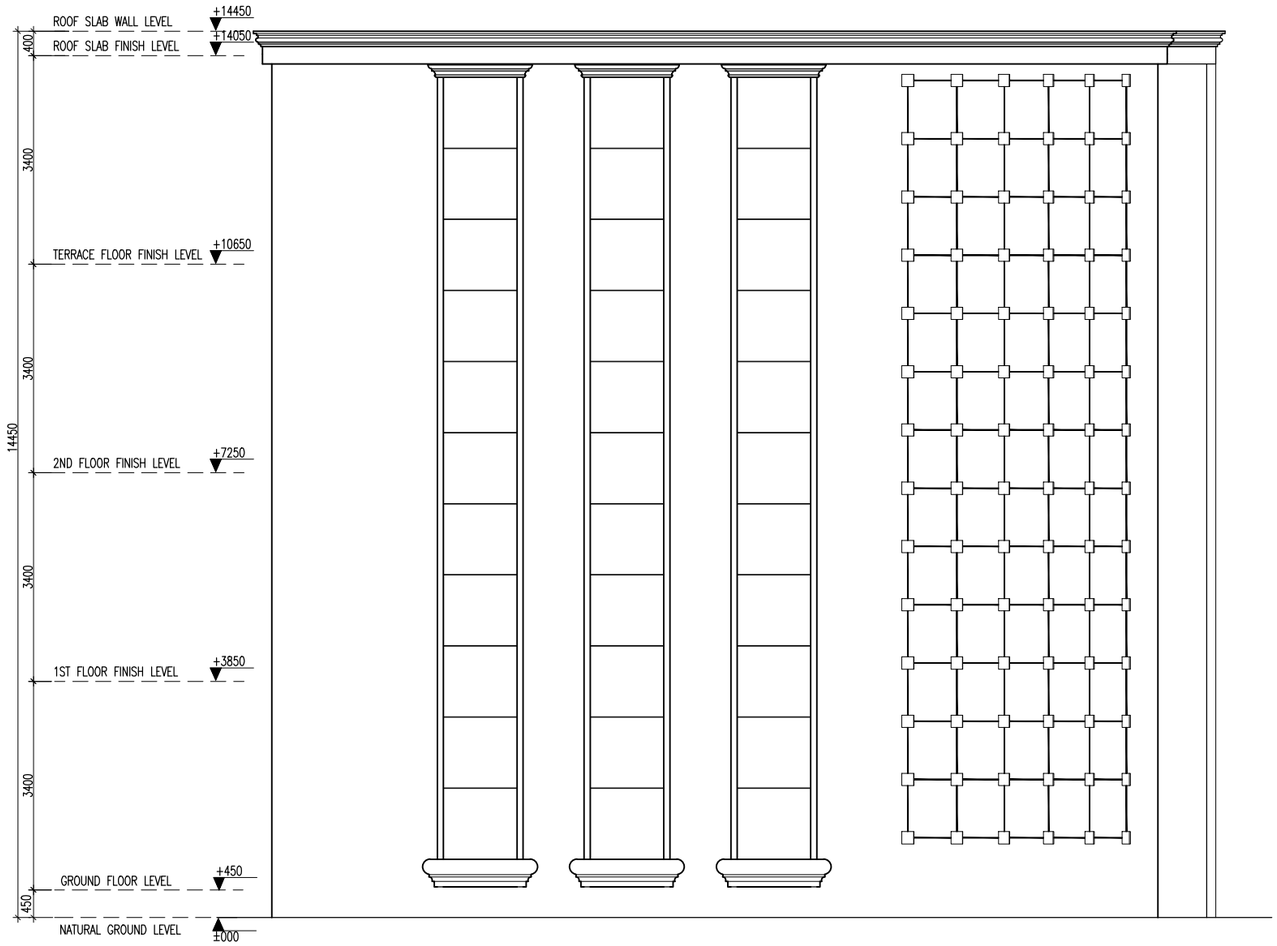

SIDE ELEVATION

SCALE 1:100

INFRASTRUCTURE UNIT
FINANCE DEPARTMENT
MALDIVES POLICE SERVICE
MALE' REPUBLIC OF MALDIVES

PROJECT TITLE

HULHUMALE' POLICE STATION NEIGHBORHOOD - 1

RECOMMENDATION APPROVED BY
ISMAIL NAVEEN
CHIEF SUPERINTENDENT OF POLICE

DESIGN APPROVED BY
AZEEM WAHEED
CHIEF INSPECTOR OF POLICE

APPROVED BY
AHMED MOHAMED
CHIEF SUPERINTENDENT OF POLICE

ARCHITECT / DESIGNER
ISMAIL RAFEEU
POLICE STAFF SERGEANT

DRAWN BY
ISMAIL RAFEEU
POLICE STAFF SERGEANT

STRUCTURAL ENGINEER
RAMEEZ
ADEPT MALDIVES PVT LTD

CHECKED BY
ABDUL WAHID MOHAMED
ADEPT MALDIVES PVT LTD

DATE
15 - 02 - 2015

REVISED DATE

DRAWING NO **A 09**

SHEET NO **09/**

The drawings, concept and design contained are the properties of Maldives Police Service. Use of any kind of copy of whole or part of this drawing, concept or design or use on other projects or sites other than that specified on this drawing is strictly prohibited.

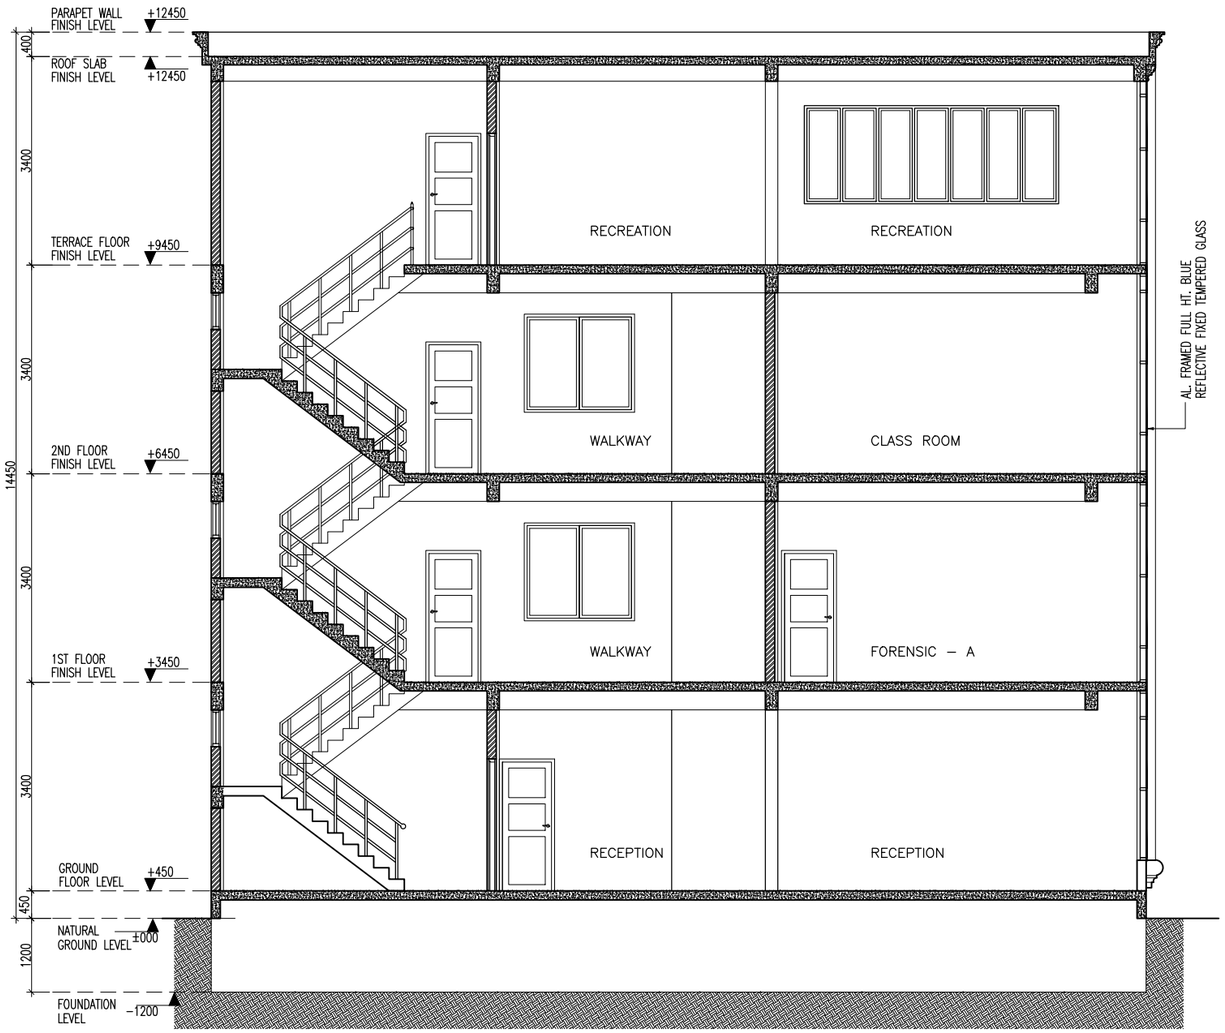

SECTION : Y - Y

SCALE 1:100

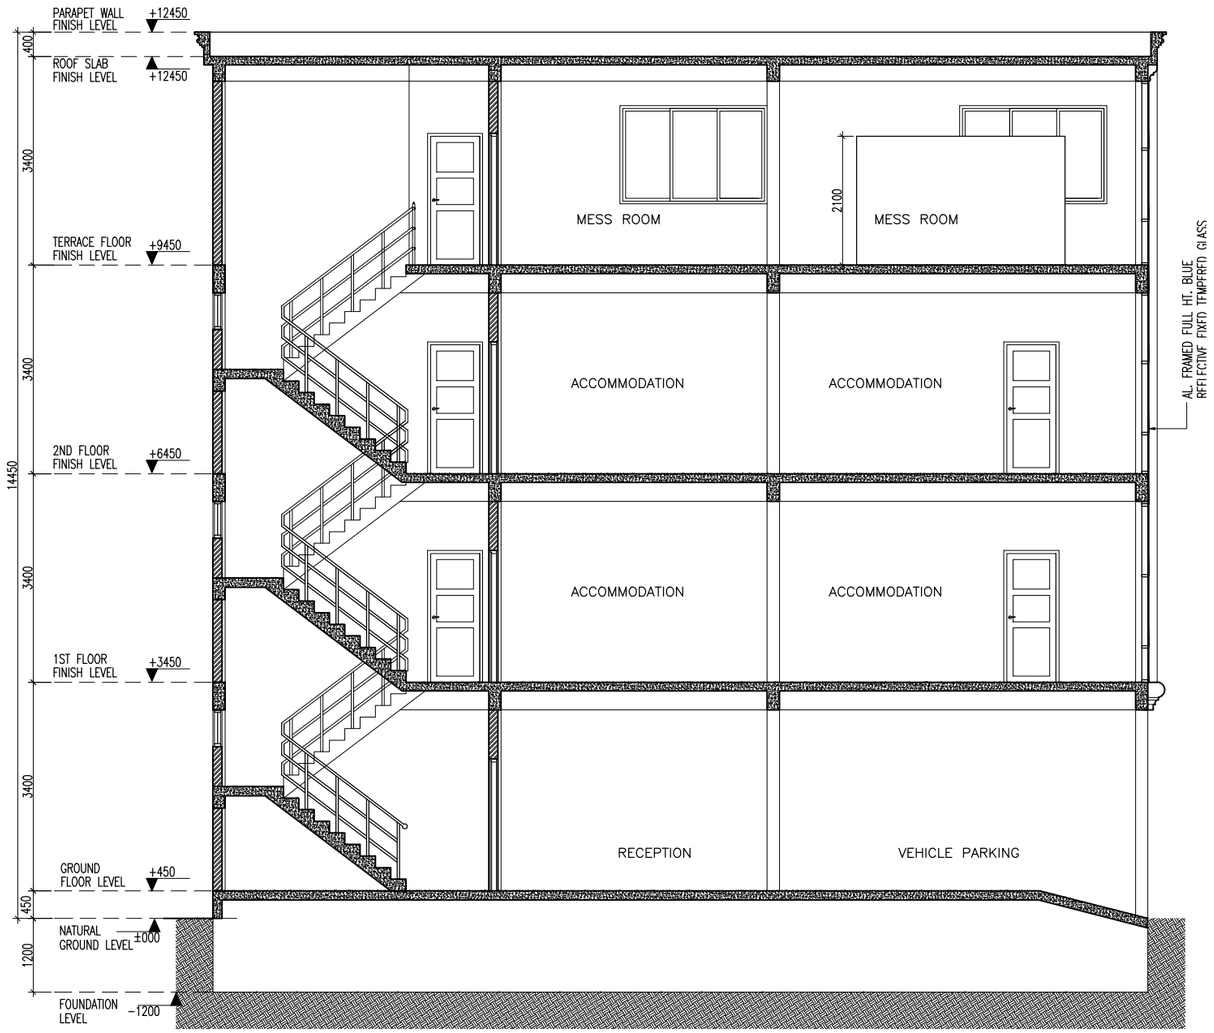

SECTION : X - X

SCALE 1:100

INFRASTRUCTURE UNIT FINANCE DEPARTMENT MALDIVES POLICE SERVICE MALE' REPUBLIC OF MALDIVES	PROJECT TITLE **HULHUMALE' POLICE STATION NEIGHBORHOOD - 1**	RECOMMENDATION APPROVED BY **ISMAIL NAVEEN** CHIEF SUPERINTENDENT OF POLICE	DESIGN APPROVED BY **AZEEM WAHEED** CHIEF INSPECTOR OF POLICE	APPROVED BY **AHMED MOHAMED** CHIEF SUPERINTENDENT OF POLICE	ARCHITECT / DESIGNER **ISMAIL RAFEEU** POLICE STAFF SERGEANT STRUCTURAL ENGINEER **RAMEEZ** ADEPT MALDIVES PVT LTD	DRAWN BY **ISMAIL RAFEEU** POLICE STAFF SERGEANT CHECKED BY **ABDUL WAHID MOHAMED** ADEPT MALDIVES PVT LTD	DATE **15 - 02 - 2015** REVISED DATE	DRAWING NO **A 10** SHEET NO **10/**

The drawings, concept and design contained are the properties of Maldives Police Service. Use of any kind of copy of whole or part of this drawing, concept or design or use on other projects or sites other than that specified on this drawing is strictly prohibited.

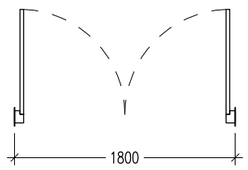

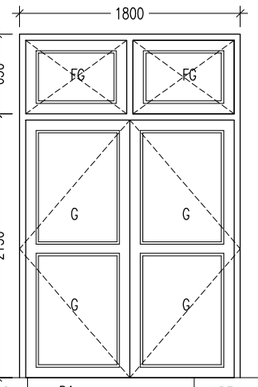

DOOR NO.	D1	AREA	QTY
FRAM	Timber framed door	3.50	–
REMARKS	–		

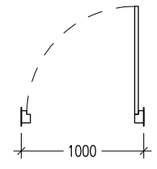

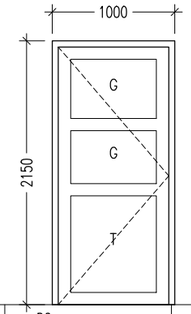

DOOR NO.	D2	AREA	QTY
FRAM	Timber framed door	1.89	–
REMARKS	–		

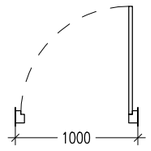

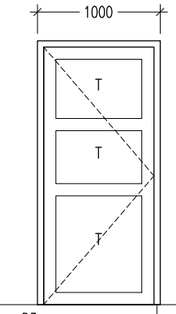

DOOR NO.	D3	AREA	QTY
FRAM	Timber framed door	1.89	–
REMARKS	–		

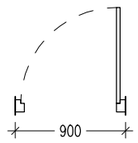

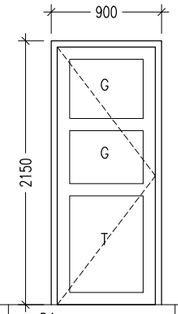

DOOR NO.	D4	AREA	QTY
FRAM	Timber framed door	1.67	–
REMARKS	–		

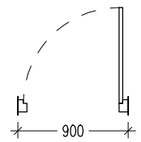

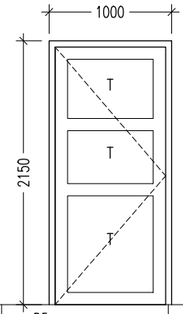

DOOR NO.	D5	AREA	QTY
FRAM	Timber framed door	1.89	–
REMARKS	–		

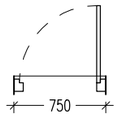

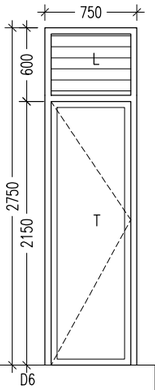

DOOR NO.	D6	AREA	QTY
FRAM	Timber framed door	1.72	–
REMARKS	Apply water proofing agent on both sides		

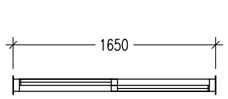

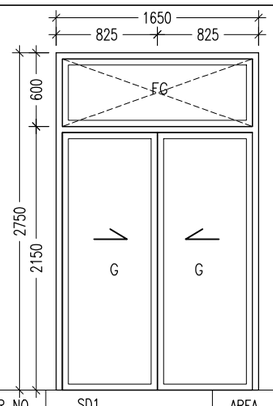

DOOR NO.	SD1	AREA	QTY
FRAM	Aluminum framed door	3.25	–
REMARKS	–		

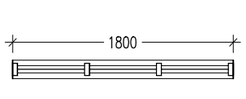

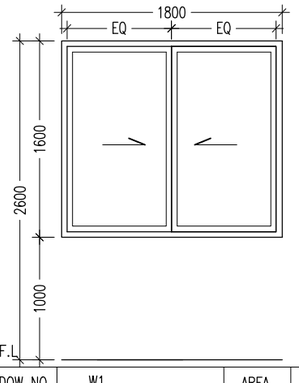

WINDOW NO.	W1	AREA	QTY
FRAME	Aluminium frame	1.28	–
REMARKS	–		

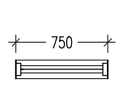

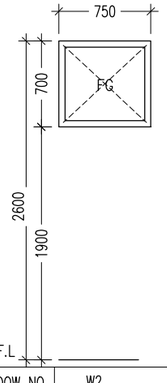

WINDOW NO.	W2	AREA	QTY
FRAME	Aluminium frame	0.00	–
REMARKS	–		

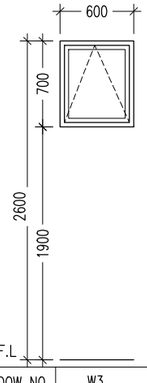

WINDOW NO.	W3	AREA	QTY
FRAME	Aluminium frame	0.33	–
REMARKS	–		

KEY:

G: GLASS
T: TIMBER
FAL: FIXED ALUMINUM LOUVERS

NOTE:

ALL MEASUREMENTS TO BE CHECKED ON SITE BEFORE FABRICATION

GROUND FLOOR SHOP AND ENTRY DOOR OPENS INSIDE AS SHOWN IN THE FLOOR PLAN.

ALL OTHER GLASS PANELS ARE TIGHTLY AND SECURELY FIXED SO THAT IS UNOPENABLE IN OR OUT

DOORS AND WINDOWS SCHEDULE

SCALE 1:50

INFRASTRUCTURE UNIT
FINANCE DEPARTMENT
MALDIVES POLICE SERVICE
MALE' REPUBLIC OF MALDIVES

PROJECT TITLE

HULHUMALE' POLICE STATION NEIGHBORHOOD - 1

RECOMMENDATION APPROVED BY
ISMAIL NAVEEN
CHIEF SUPERINTENDENT OF POLICE

DESIGN APPROVED BY
AZEEM WAHEED
CHIEF INSPECTOR OF POLICE

APPROVED BY
AHMED MOHAMED
CHIEF SUPERINTENDENT OF POLICE

ARCHITECT / DESIGNER
ISMAIL RAFEEU
POLICE STAFF SERGEANT

DRAWN BY
ISMAIL RAFEEU
POLICE STAFF SERGEANT

STRUCTURAL ENGINEER
RAMEEZ
ADEPT MALDIVES PVT LTD

CHECKED BY
ABDUL WAHID MOHAMED
ADEPT MALDIVES PVT LTD

DATE
15 - 02 - 2015

REVISED DATE

DRAWING NO
A 11

SHEET NO
11/

The drawings, concept and design contained are the properties of Maldives Police Service. Use of any kind of copy of whole or part of this drawing, concept or design or use on other projects or sites other than that specified on this drawing is strictly prohibited.

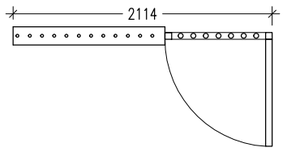

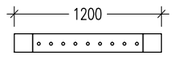

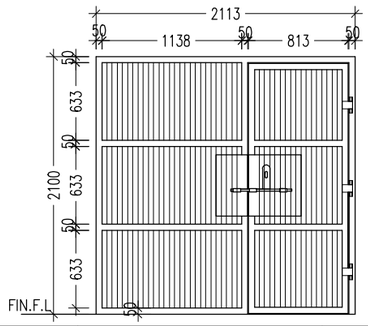

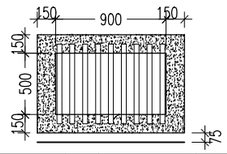

DOOR NO.	CD1	AREA	QTY
FRAM	50x50x3mm Thick GI Squared Beams	3.9	–
REMARKS	6mm thick 40mm ø GI Bars @85c/c See Hinge and Locking Details / Gloss Paint Finish		

DOOR NO.	CD2	AREA
FRAM	Concrete	0.45
REMARKS	3mm thick 35mm ø GI Bars @85c/c	

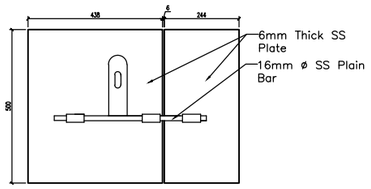

LOCKING MACHANISM OF 'CD1'
Scale 1:20

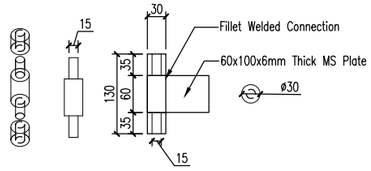

HINGE DETAIL
Scale 1:10

KEY:

G: GLASS
T: TIMBER
FAL: FIXED ALUMINUM LOUVERS

NOTE:

ALL MEASUREMENTS TO BE CHECKED ON SITE BEFORE FABRICATION

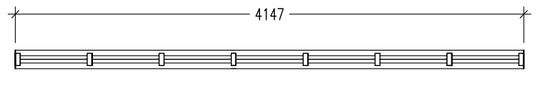

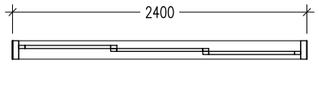

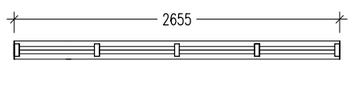

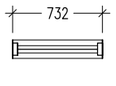

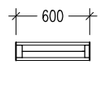

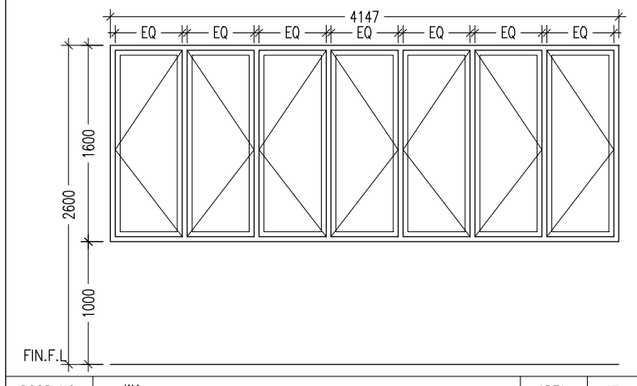

DOOR NO.	W4	AREA	QTY
FRAM	Aluminum frame	8.15	–
REMARKS	–		

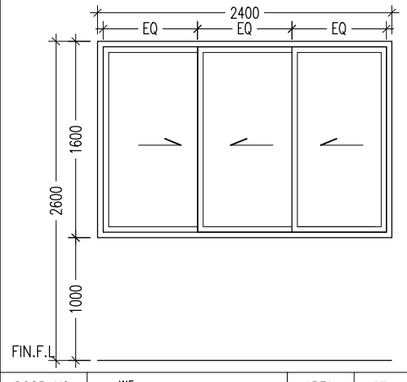

DOOR NO.	W5	AREA	QTY
FRAM	Aluminum frame	2.32	–
REMARKS	–		

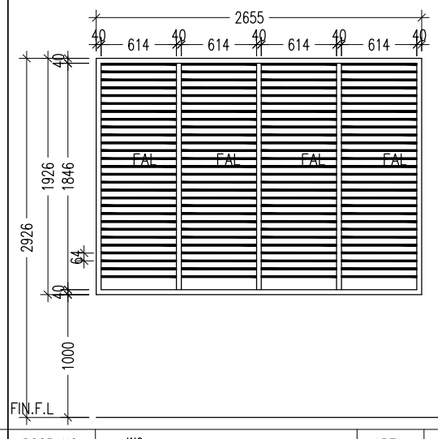

DOOR NO.	W6	AREA	QTY
FRAM	Aluminum frame	3.32	–
REMARKS	–		

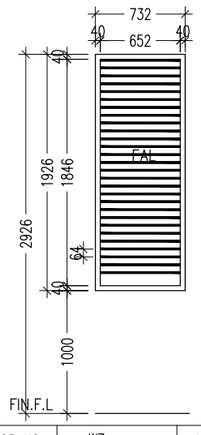

DOOR NO.	W7	AREA	QTY
FRAM	Aluminum frame	0.88	–
REMARKS	–		

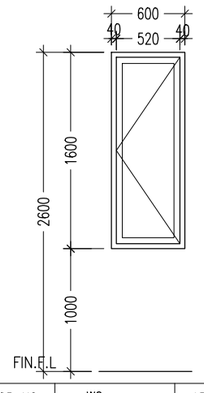

DOOR NO.	W8	AREA	QTY
FRAM	Aluminum frame	0.79	–
REMARKS	–		

DOORS AND WINDOWS SCHEDULE

SCALE 1:50

INFRASTRUCTURE UNIT
FINANCE DEPARTMENT
MALDIVES POLICE SERVICE
MALE' REPUBLIC OF MALDIVES

PROJECT TITLE

HULHUMALE' POLICE STATION NEIGHBORHOOD - 1

RECOMMENDATION APPROVED BY
ISMAIL NAVEEN
CHIEF SUPERINTENDENT OF POLICE

DESIGN APPROVED BY
AZEEM WAHEED
CHIEF INSPECTOR OF POLICE

APPROVED BY
AHMED MOHAMED
CHIEF SUPERINTENDENT OF POLICE

ARCHITECT / DESIGNER
ISMAIL RAFEEU
POLICE STAFF SERGEANT

DRAWN BY
ISMAIL RAFEEU
POLICE STAFF SERGEANT

STRUCTURAL ENGINEER
RAMEEZ
ADEPT MALDIVES PVT LTD

CHECKED BY
ABDUL WAHID MOHAMED
ADEPT MALDIVES PVT LTD

DATE
15 - 02 - 2015

REVISED DATE

DRAWING NO **A 12**

SHEET NO **12/**

The drawings, concept and design contained are the properties of Maldives Police Service. Use of any kind of copy of whole or part of this drawing, concept or design or use on other projects or sites other than that specified on this drawing is strictly prohibited.

GROUND FLOOR

ROOM NAME/ NUMBER	ROOM AREAS (SQM)	REQUIRED OPENING AREA (SQM)	DESIGNED OPENING AREA (SQM)	SD1	D1	D2	D3	D4	D5	D6	W1	W2	W3	W4	W5	W6	W7	W8	CD2	FG1	FG2	FG3	FG4	FG5	MV
				3.25	3.50	1.89	1.89	1.67	1.89	1.72	1.28	0.00	0.33	5.81	2.33	3.32	0.88	0.79	0.45	1.38	1.04	1.04	1.04	1.04	mechanical vent
GROUND FLOOR																									
VEHICLE PARKING AREA	139.23m²	13.92m²	OPEN AREA																						
RECEPTION	81.68m²	8.16m²	12.13m²		1				1						2						2				
STORE-1	12.75m²	1.28m²	1.28m²								1														
STORE-2	7.96m²	0.80m²	1.28m²								1														
PADDED CELL	9.75m²	0.98m²	1.76m²																						mechanical vent
WAITING AREA	17.08m²	1.71m²	2.08m²																				2		
VISITORS ROOM	16.42m²	1.64m²	MV																						mechanical vent
INTERVIEW ROOM 1	8.33m²	0.83m²	1.38m²																	1					
INTERVIEW ROOM 2	8.30m²	0.83m²	1.38m²																	1					
INTERVIEW ROOM 3	8.90m²	0.89m²	2.08m²																				2		
CHARGE ROOM-1	24.57m²	0.25m²	MV																						mechanical vent
CHARGE ROOM-2	16.31m²	0.16m²	MV																						mechanical vent
SERVICE ROOM	4.58m²	0.46m²	0.79m²															1							
FEMALE CELL BLOCK	23.57m²	2.36m²	3.93m²														4		1						
MALE CELL BLOCK (CELL 01 - CELL 04)	50.25m²	5.03m²	5.12m²													1			4						
TOILET-(AT WAITING AREA)	2.85m²	0.29m²	0.66m²										2												
TOILETS-(AT GRID 1/2, AB)	6.12m²	0.61m²	0.99m²										3												
WASH AREA-(AT GRID 1/2, AB)	8.58m²	0.86m²	1.38m² + MV																	1					mechanical vent

SCHEDULE OF VENTILATION

SCALE 1:100

NOTE:
Area stated here in are only for the respective floor.
Not for the whole windows of FG1, FG2, FG3, FG,4, FG5

INFRASTRUCTURE UNIT
FINANCE DEPARTMENT
MALDIVES POLICE SERVICE
MALE' REPUBLIC OF MALDIVES

PROJECT TITLE

HULHUMALE' POLICE STATION NEIGHBORHOOD - 1

RECOMMENDATION APPROVED BY
ISMAIL NAVEEN
CHIEF SUPERINTENDENT OF POLICE

DESIGN APPROVED BY
AZEEM WAHEED
CHIEF INSPECTOR OF POLICE

APPROVED BY
AHMED MOHAMED
CHIEF SUPERINTENDENT OF POLICE

ARCHITECT / DESIGNER
ISMAIL RAFEEU
POLICE STAFF SERGEANT

DRAWN BY
ISMAIL RAFEEU
POLICE STAFF SERGEANT

STRUCTURAL ENGINEER
RAMEEZ
ADEPT MALDIVES PVT LTD

CHECKED BY
ABDUL WAHID MOHAMED
ADEPT MALDIVES PVT LTD

DATE
15 - 02 - 2015

REVISED DATE

DRAWING NO **A 14**

SHEET NO **13/**

The drawings, concept and design contained are the properties of Maldives Police Service. Use of any kind of copy of whole or part of this drawing, concept or design or use on other projects or sites other than that specified on this drawing is strictly prohibited.

FIRST FLOOR

ROOM NAME/ NUMBER	ROOM AREAS (SQM)	REQUIRED OPENING AREA (SQM)	DESIGNED OPENING AREA (SQM)	SD1	D1	D2	D3	D4	D5	D6	W1	W2	W3	W4	W5	W6	W7	W8	CD2	FG1	FG2	FG3	FG4	FG5	MV
				3.25	3.50	1.89	1.89	1.67	1.89	1.72	1.28	0.00	0.33	5.81	2.33	3.32	0.88	0.79	0.45	1.38	1.04	1.04	1.04	1.04	mechanical vent
FIRST FLOOR																									
OFFICERS ACCOMMODATION BED ROOM	16.32m²	1.64m²	3.9m²	1							1														
OFFICERS ACCOMMODATION SITTING	12.76m²	1.28m²	1.28m²								1														
OFFICERS ACCOMMODATION TOILET	4.07m²	0.41m²	0.66m²										2												
ACCOMMODATION FOR 20 PAX	80.91m²	8.09m²	9.97m²											1										4	
ARMORY	26.12m²	2.61m²	MV																						
LOCKER / REST ROOM	17.56m²	1.76m²	2.33m²												1										
JUVENILE INTERVIEW ROOM	17.59m²	1.76m²	2.33m²												1										
OPS	26.36m²	2.64m²	5.81m²								1														
FORENSIC – B	25.82m²	2.58m²	2.76m²																	2					
FORENSIC – A	41.25m²	4.13m²	2.08m² + MV																		2				mechanical vent
FORENSIC RECEPTION	20.75m²	2.08m²	2.08m²																			2			
INVESTIGATION OFFICERS	65.59m²	6.56m²	7.03m²																			2	4		
WASH AREA–(AT ACCOMMODATION TOILETS AREA)	18.54m²	1.85m²	2.33m²												1										
TOILETS–(AT ACCOMMODATION TOILETS & SHOWER AREA)	10.2m²	1.02m²	1.98m²										6												
SERVICE ROOM	3.94m²	0.39m²	0.79m²													1									
TOILETS–(AT GRID 1/2, AB)	2.38m²	0.24m²	0.99m²										3												
WASH AREA–(AT GRID 1/2, AB)	8.58m²	0.86m²	1.38m² + MV																	1					mechanical vent
WALKWAY	34.67m²	3.47m²	7.22m²								2				2										

NOTE:
Area stated here in are only for the respective floor.
Not for the whole windows of FG1, FG2, FG3, FG,4, FG5

SCHEDULE OF VENTILATION

SCALE 1:100

INFRASTRUCTURE UNIT
FINANCE DEPARTMENT
MALDIVES POLICE SERVICE
MALE' REPUBLIC OF MALDIVES

PROJECT TITLE

HULHUMALE' POLICE STATION NEIGHBORHOOD - 1

RECOMMENDATION APPROVED BY
ISMAIL NAVEEN
CHIEF SUPERINTENDENT OF POLICE

DESIGN APPROVED BY
AZEEM WAHEED
CHIEF INSPECTOR OF POLICE

APPROVED BY
AHMED MOHAMED
CHIEF SUPERINTENDENT OF POLICE

ARCHITECT / DESIGNER
ISMAIL RAFEEU
POLICE STAFF SERGEANT

DRAWN BY
ISMAIL RAFEEU
POLICE STAFF SERGEANT

STRUCTURAL ENGINEER
RAMEEZ
ADEPT MALDIVES PVT LTD

CHECKED BY
ABDUL WAHID MOHAMED
ADEPT MALDIVES PVT LTD

DATE
15 - 02 - 2015

REVISED DATE

DRAWING NO **A 15**

SHEET NO **14/**

The drawings, concept and design contained are the properties of Maldives Police Service. Use of any kind of copy of whole or part of this drawing, concept or design or use on other projects or sites other than that specified on this drawing is strictly prohibited.

SECOND FLOOR

ROOM NAME/ NUMBER	ROOM AREAS (SQM)	REQUIRED OPENING AREA (SQM)	DESIGNED OPENING AREA (SQM)	SD1	D1	D2	D3	D4	D5	D6	W1	W2	W3	W4	W5	W6	W7	W8	CD2	FG1	FG2	FG3	FG4	FG5	MV
				3.25	3.50	1.89	1.89	1.67	1.89	1.72	1.28	0.00	0.33	5.81	2.33	3.32	0.88	0.79	0.45	1.38	1.04	1.04	1.04	1.04	mechanical vent
SECOND FLOOR																									
OFFICERS ACCOMMODATION BED ROOM	16.32m²	1.63m²	3.9m²	1							1														
OFFICERS ACCOMMODATION SITTING	12.76m²	1.28m²	1.28m²								1														
OFFICERS ACCOMMODATION TOILET	4.07m²	0.41m²	0.66m²										2												
ACCOMMODATION FOR 20 PAX	80.91m²	8.09m²	9.97m²											1										4	
WASH AREA-(AT ACCOMMODATION TOILETS AREA)	18.54m2	1.854m2	2.33m²												1										
TOILETS-(AT ACCOMMODATION TOILETS & SHOWER AREA)	1.68m2	0.168m2	1.98m²										6												
SERVICE ROOM	3.94m²	0.39m²	0.79m²															1							
TOILETS-(AT GRID 1/2, AB)	2.38m²	0.24m²	0.99m²										3												
WASH AREA-(AT GRID 1/2, AB)	8.58m²	0.86m²	1.38m² + MV																	1					mechanical vent
PRAYER ROOM	34.16m²	3.42m²	2.76m² + MV																	2					mechanical vent
CLASS ROOM	45.58m²	4.56m²	4.16m² + MV																		2	2			mechanical vent
COMMANDER ROOM	20.73m²	2.07m²	2.08m²																			2			
ADMIN	44.11m²	4.41m²	4.95m²															1					4		
INCHARGE ROOM	13.37m²	1.34m²	2.33m²												1										
CONFERENCE ROOM	44.33m²	4.43m²	4.89m²										2		1										
STORE	17.59m²	1.76m²	2.33m²												1										
WALK WAY	43.58m²	4.36m²	7.22m²								2				2										

NOTE:
Area stated here in are only for the respective floor.
Not for the whole windows of FG1, FG2, FG3, FG,4, FG5

SCHEDULE OF VENTILATION

SCALE 1:100

INFRASTRUCTURE UNIT
FINANCE DEPARTMENT
MALDIVES POLICE SERVICE
MALE' REPUBLIC OF MALDIVES

PROJECT TITLE
HULHUMALE' POLICE STATION NEIGHBORHOOD - 1

RECOMMENDATION APPROVED BY
ISMAIL NAVEEN
CHIEF SUPERINTENDENT OF POLICE

DESIGN APPROVED BY
AZEEM WAHEED
CHIEF INSPECTOR OF POLICE

APPROVED BY
AHMED MOHAMED
CHIEF SUPERINTENDENT OF POLICE

ARCHITECT / DESIGNER
ISMAIL RAFEEU
POLICE STAFF SERGEANT

DRAWN BY
ISMAIL RAFEEU
POLICE STAFF SERGEANT

STRUCTURAL ENGINEER
RAMEEZ
ADEPT MALDIVES PVT LTD

CHECKED BY
ABDUL WAHID MOHAMED
ADEPT MALDIVES PVT LTD

DATE
15 - 02 - 2015

REVISED DATE

DRAWING NO **A 15**

SHEET NO **15/**

The drawings, concept and design contained are the properties of Maldives Police Service. Use of any kind of copy of whole or part of this drawing, concept or design or use on other projects or sites other than that specified on this drawing is strictly prohibited.

TERRACE FLOOR

ROOM NAME/ NUMBER	ROOM AREAS (SQM)	REQUIRED OPENING AREA (SQM)	DESIGNED OPENING AREA (SQM)	SD1	D1	D2	D3	D4	D5	D6	W1	W2	W3	W4	W5	W6	W7	W8	CD2	FG1	FG2	FG3	FG4	FG5	MV
				3.25	3.50	1.89	1.89	1.67	1.89	1.72	1.28	0.00	0.33	5.81	2.33	3.32	0.88	0.79	0.45	1.38	1.04	1.04	1.04	1.04	mechanical vent
TERRACE FLOOR																									
SERVICE ROOM	3.94m²	0.39m²	0.79m²															1							
TOILETS-(AT GRID 1/2, AB)	2.38m²	0.24m²	0.99m²										3												
WASH AREA-(AT GRID 1/2, AB)	8.58m²	0.86m²	1.38m² + MV																	1					mechanical vent
RECREATION ROOM	78.15m²	7.82m²	10.65m²											1						2	2				
MESS ROOM	113.23m²	11.32m²	16.96m²			1								1	2									4	
KITCHEN	23.92m²	2.39m²	2.56m²								2														
STORE	8.53m²	0.85m²	1.28m²								1														
WALK WAY	6.84m²	0.68m²	0.79m²															1							

NOTE:
Area stated here in are only for the respective floor.
Not for the whole windows of FG1, FG2, FG3, FG,4, FG5

SCHEDULE OF VENTILATION

SCALE 1:100

INFRASTRUCTURE UNIT
FINANCE DEPARTMENT
MALDIVES POLICE SERVICE
MALE' REPUBLIC OF MALDIVES

PROJECT TITLE

HULHUMALE' POLICE STATION NEIGHBORHOOD - 1

RECOMMENDATION APPROVED BY
ISMAIL NAVEEN
CHIEF SUPERINTENDENT OF POLICE

DESIGN APPROVED BY
AZEEM WAHEED
CHIEF INSPECTOR OF POLICE

APPROVED BY
AHMED MOHAMED
CHIEF SUPERINTENDENT OF POLICE

ARCHITECT / DESIGNER
ISMAIL RAFEEU
POLICE STAFF SERGEANT

DRAWN BY
ISMAIL RAFEEU
POLICE STAFF SERGEANT

STRUCTURAL ENGINEER
RAMEEZ
ADEPT MALDIVES PVT LTD

CHECKED BY
ABDUL WAHID MOHAMED
ADEPT MALDIVES PVT LTD

DATE
15 - 02 - 2015

REVISED DATE

DRAWING NO **A 16**

SHEET NO **16/**

The drawings, concept and design contained are the properties of Maldives Police Service. Use of any kind of copy of whole or part of this drawing, concept or design or use on other projects or sites other than that specified on this drawing is strictly prohibited.

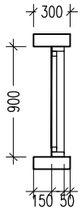

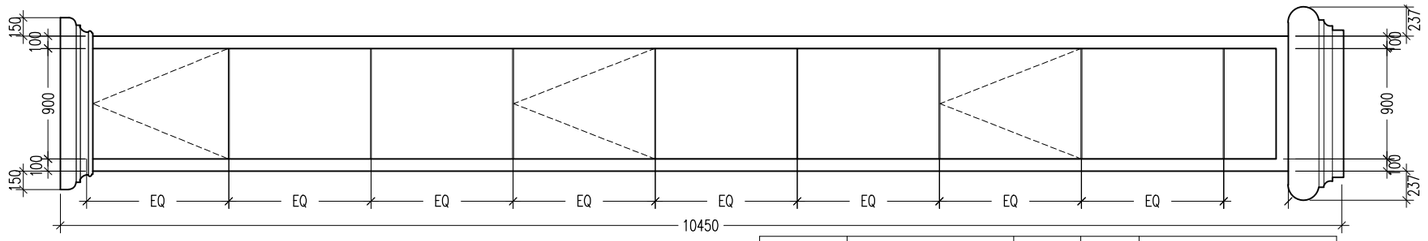

DOOR NO.	FG 5	AREA	QTY	REMARKS
FRAM	Aluminium frame	1.04	–	6mm thk blue reflective glass

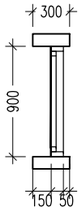

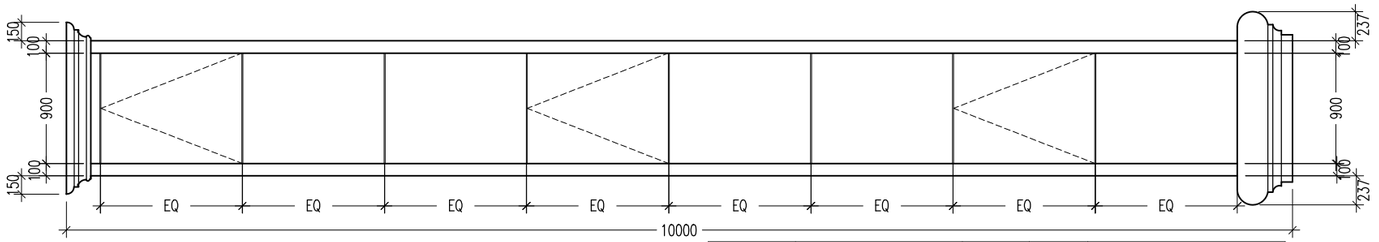

DOOR NO.	FG 4	AREA	QTY	REMARKS
FRAM	Aluminium frame	1.04	–	6mm thk blue reflective glass

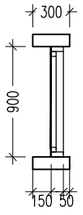

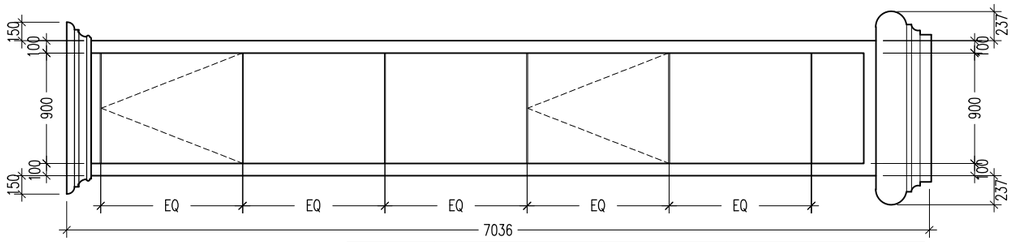

DOOR NO.	FG 3	AREA	QTY	REMARKS
FRAM	Aluminium frame	1.04	–	6mm thk blue reflective glass

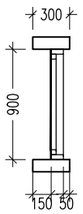

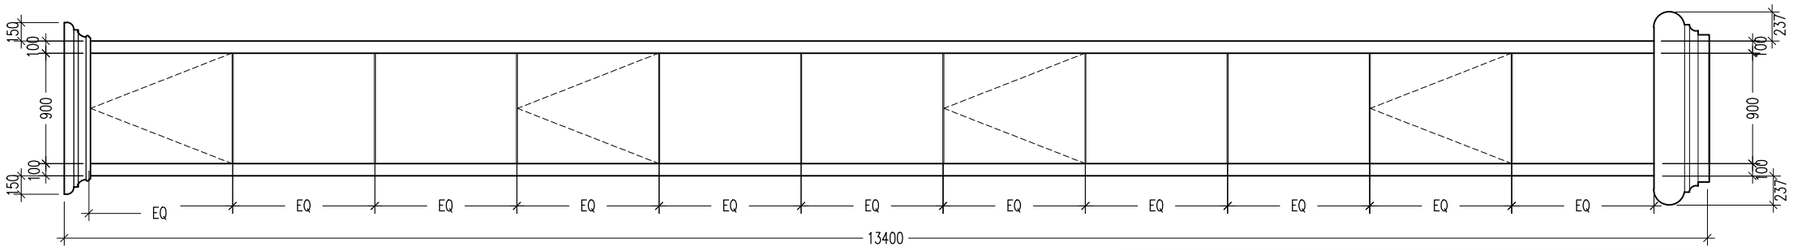

DOOR NO.	FG 2	AREA	QTY	REMARKS
FRAM	Aluminium frame	1.04	–	6mm thk blue reflective glass

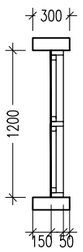

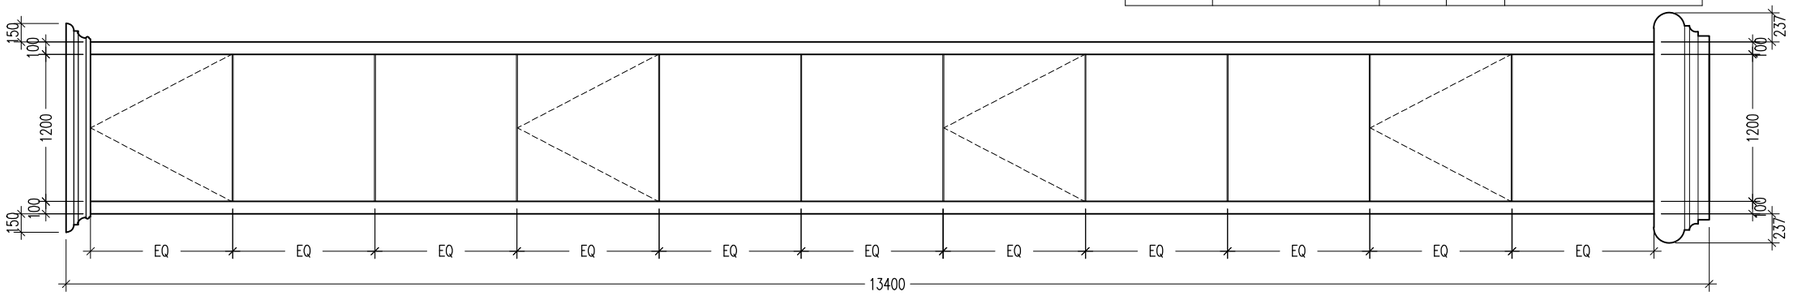

DOOR NO.	FG 1	AREA	QTY	REMARKS
FRAM	Aluminium frame	1.38	–	6mm thk blue reflective glass

DOORS AND WINDOWS SCHEDULE

SCALE 1:50

INFRASTRUCTURE UNIT
FINANCE DEPARTMENT
MALDIVES POLICE SERVICE
MALE' REPUBLIC OF MALDIVES

PROJECT TITLE

HULHUMALE' POLICE STATION NEIGHBORHOOD - 1

RECOMMENDATION APPROVED BY
ISMAIL NAVEEN
CHIEF SUPERINTENDENT OF POLICE

DESIGN APPROVED BY
AZEEM WAHEED
CHIEF INSPECTOR OF POLICE

APPROVED BY
AHMED MOHAMED
CHIEF SUPERINTENDENT OF POLICE

ARCHITECT / DESIGNER
ISMAIL RAFEEU
POLICE STAFF SERGEANT

DRAWN BY
ISMAIL RAFEEU
POLICE STAFF SERGEANT

STRUCTURAL ENGINEER
RAMEEZ
ADEPT MALDIVES PVT LTD

CHECKED BY
ABDUL WAHID MOHAMED
ADEPT MALDIVES PVT LTD

DATE
15 - 02 - 2015

REVISED DATE

DRAWING NO **A 13**

SHEET NO **13/**

The drawings, concept and design contained are the properties of Maldives Police Service. Use of any kind of copy of whole or part of this drawing, concept or design or use on other projects or sites other than that specified on this drawing is strictly prohibited.

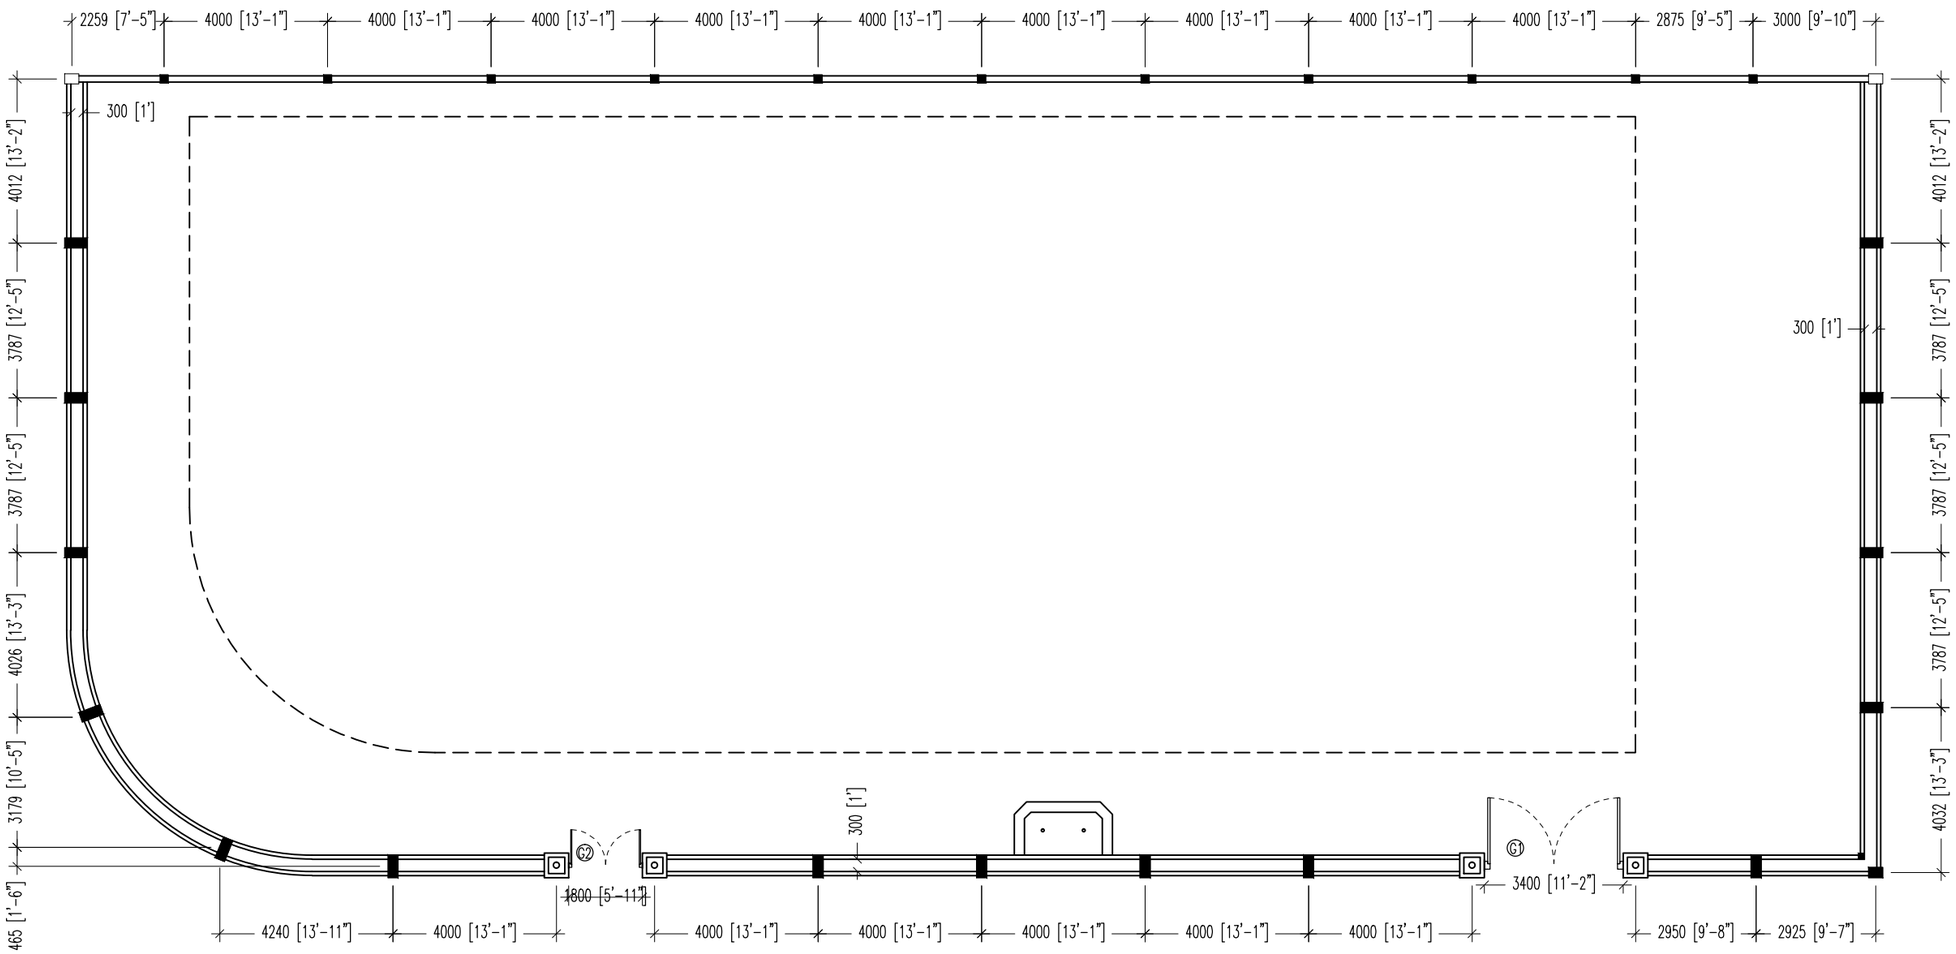

BOUNDARY WALL PLAN

SCALE 1:150

INFRASTRUCTURE UNIT FINANCE DEPARTMENT MALDIVES POLICE SERVICE MALE' REPUBLIC OF MALDIVES	PROJECT TITLE **HULHUMALE' POLICE STATION NEIGHBORHOOD - 1**	RECOMMENDATION APPROVED BY **ISMAIL NAVEEN** CHIEF SUPERINTENDENT OF POLICE	DESIGN APPROVED BY **AZEEM WAHEED** CHIEF INSPECTOR OF POLICE	APPROVED BY **AHMED MOHAMED** CHIEF SUPERINTENDENT OF POLICE	ARCHITECT / DESIGNER **ISMAIL RAFEEU** POLICE STAFF SERGEANT	DRAWN BY **ISMAIL RAFEEU** POLICE STAFF SERGEANT	DATE **15 - 02 - 2015**	DRAWING NO.
					STRUCTURAL ENGINEER **RAMEEZ** ADEPT MALDIVES PVT LTD	CHECKED BY **ABDUL WAHID MOHAMED** ADEPT MALDIVES PVT LTD	REVISED DATE	SHEET NO.

The drawings, concept and design contained are the properties of Maldives Police Service. Use of any kind of copy of whole or part of this drawing, concept or design or use on other projects or sites other than that specified on this drawing is strictly prohibited.

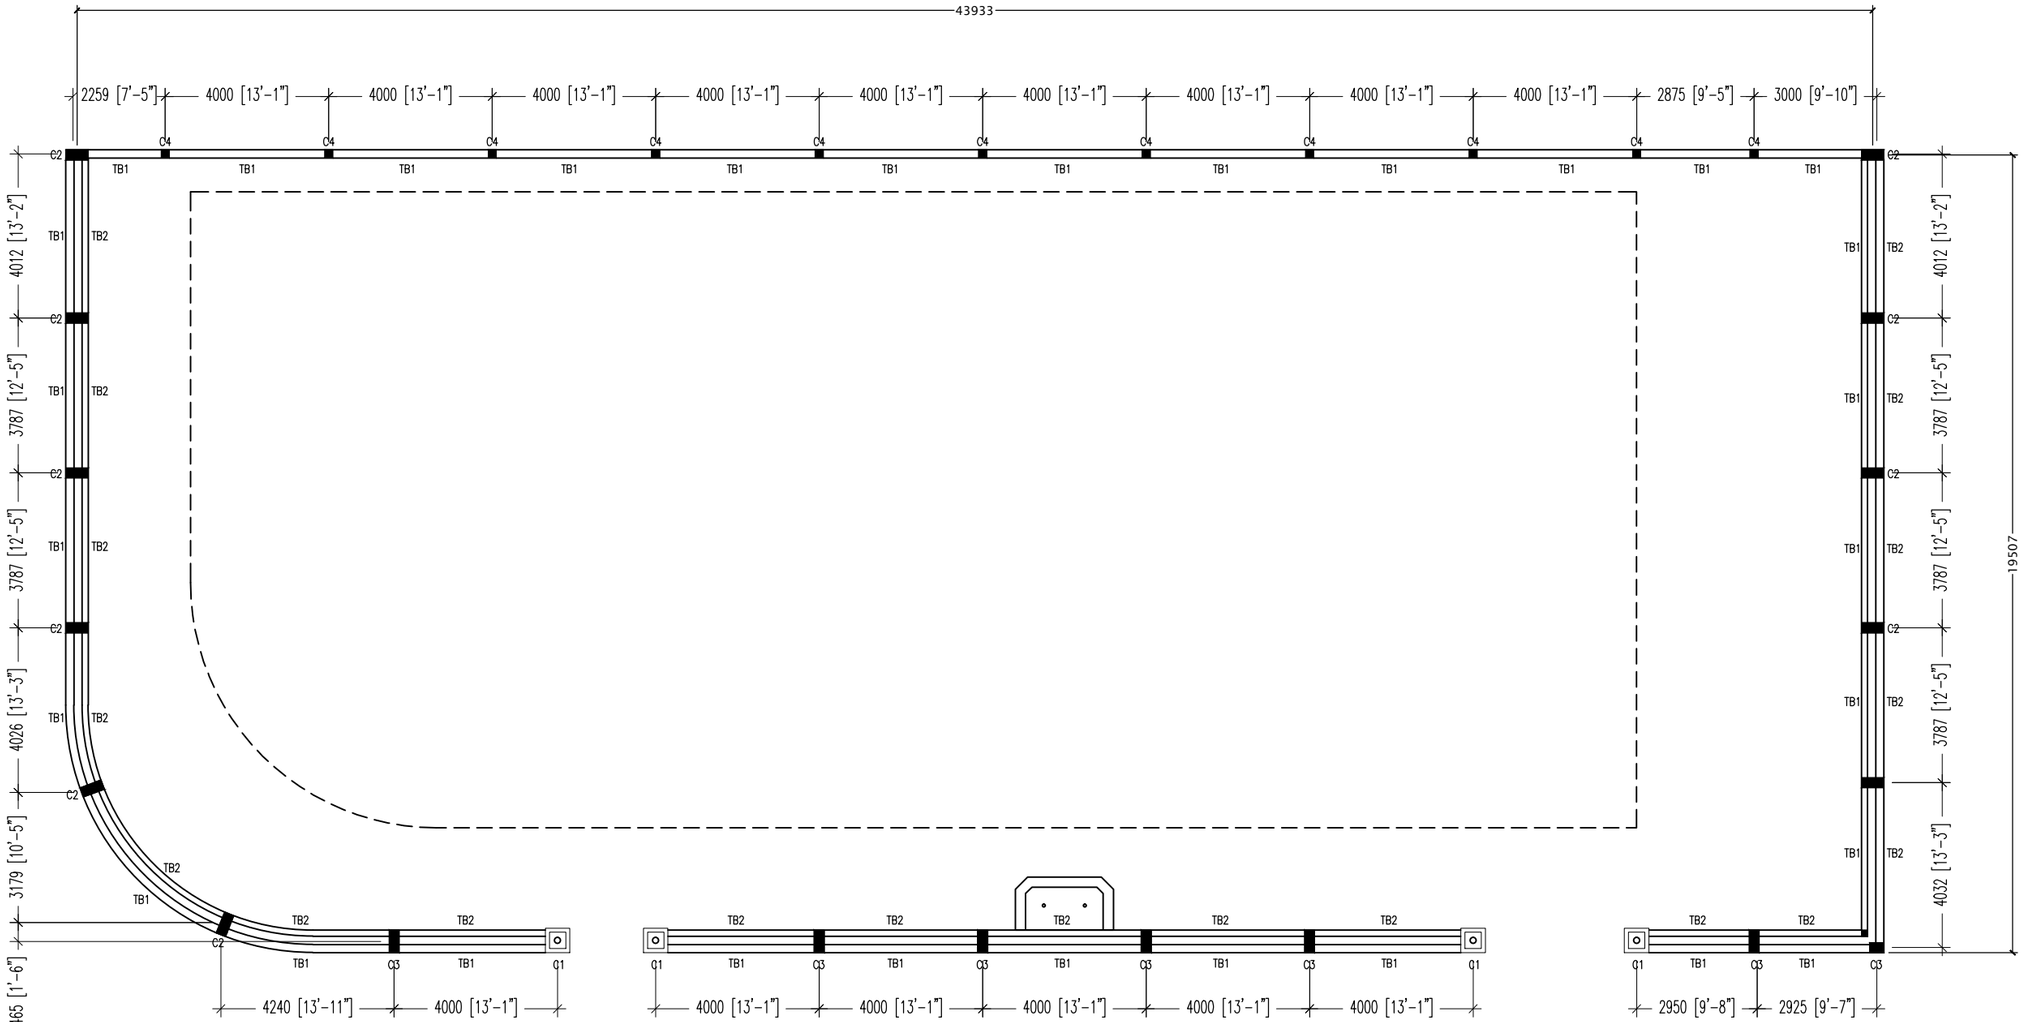

BOUNDARY WALL FOUNDATION PLAN

SCALE 1:150

INFRASTRUCTURE UNIT FINANCE DEPARTMENT MALDIVES POLICE SERVICE MALE' REPUBLIC OF MALDIVES	PROJECT TITLE **HULHUMALE' POLICE STATION NEIGHBORHOOD - 1**	RECOMMENDATION APPROVED BY **ISMAIL NAVEEN** CHIEF SUPERINTENDENT OF POLICE	DESIGN APPROVED BY **AZEEM WAHEED** CHIEF INSPECTOR OF POLICE	APPROVED BY **AHMED MOHAMED** CHIEF SUPERINTENDENT OF POLICE	ARCHITECT / DESIGNER **ISMAIL RAFEEU** POLICE STAFF SERGEANT	DRAWN BY **ISMAIL RAFEEU** POLICE STAFF SERGEANT	DATE **15 - 02 - 2015**	DRAWING NO.
					STRUCTURAL ENGINEER **RAMEEZ** ADEPT MALDIVES PVT LTD	CHECKED BY **ABDUL WAHID MOHAMED** ADEPT MALDIVES PVT LTD	REVISED DATE	SHEET NO

The drawings, concept and design contained are the properties of Maldives Police Service. Use of any kind of copy of whole or part of this drawing, concept or design or use on other projects or sites other than that specified on this drawing is strictly prohibited.

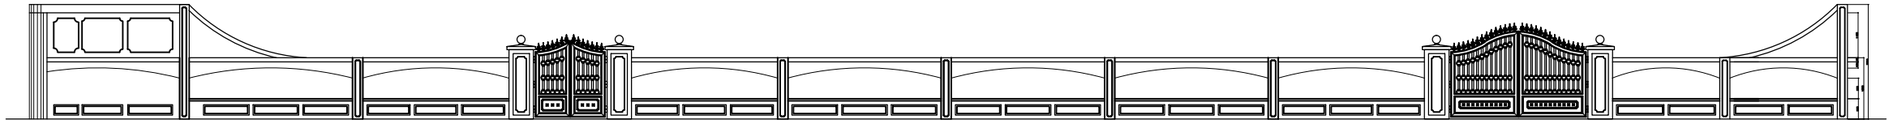

BOUNDARY WALL FRONT ELEVATION

SCALE NTS

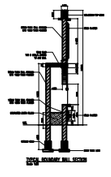

INFRASTRUCTURE UNIT FINANCE DEPARTMENT MALDIVES POLICE SERVICE MALE' REPUBLIC OF MALDIVES	PROJECT TITLE **HULHUMALE' POLICE STATION NEIGHBORHOOD - 1**	RECOMMENDATION APPROVED BY **ISMAIL NAVEEN** CHIEF SUPERINTENDENT OF POLICE	DESIGN APPROVED BY **AZEEM WAHEED** CHIEF INSPECTOR OF POLICE	APPROVED BY **AHMED MOHAMED** CHIEF SUPERINTENDENT OF POLICE	ARCHITECT / DESIGNER **ISMAIL RAFEEU** POLICE STAFF SERGEANT	DRAWN BY **ISMAIL RAFEEU** POLICE STAFF SERGEANT	DATE **15 - 02 - 2015**	DRAWING NO.
					STRUCTURAL ENGINEER **RAMEEZ** ADEPT MALDIVES PVT LTD	CHECKED BY **ABDUL WAHID MOHAMED** ADEPT MALDIVES PVT LTD	REVISED DATE	SHEET NO.

The drawings, concept and design contained are the properties of Maldives Police Service. Use of any kind of copy of whole or part of this drawing, concept or design or use on other projects or sites other than that specified on this drawing is strictly prohibited.

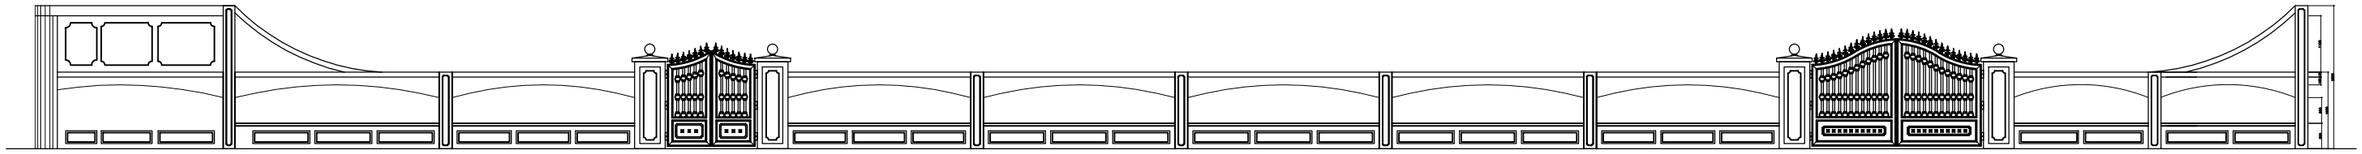

BOUNDARY WALL FRONT ELEVATION

SCALE NTS

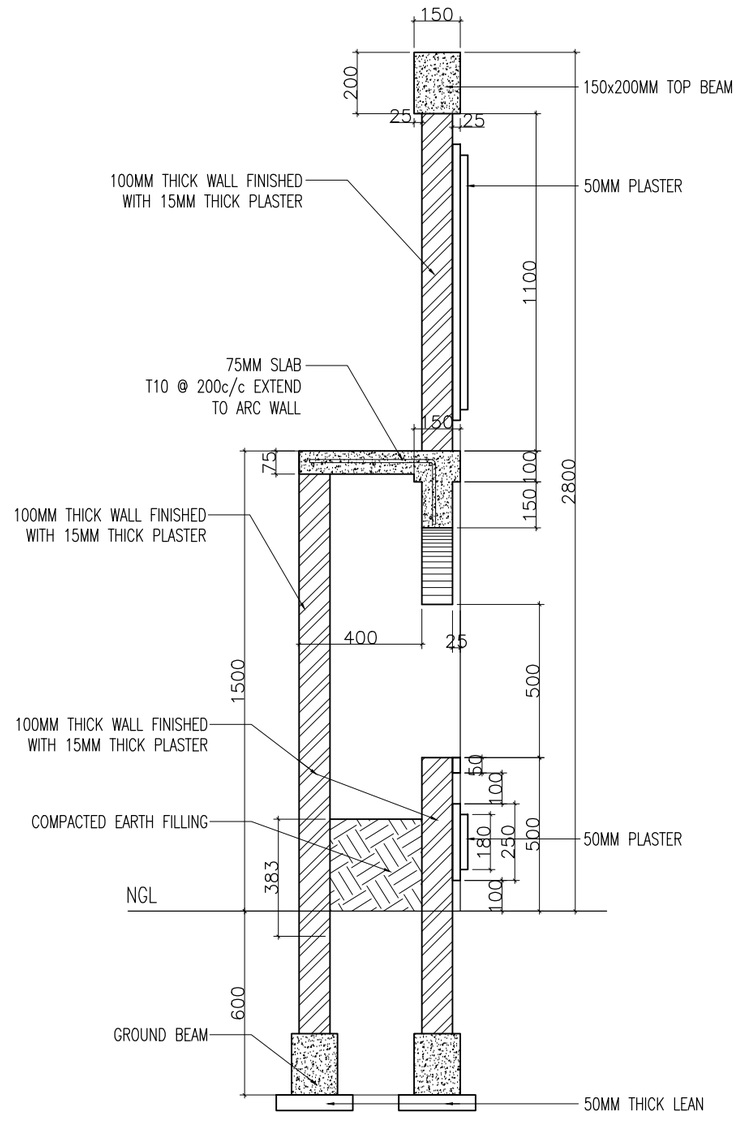

TYPICAL BOUNDARY WALL SECTION

Scale 1:20

INFRASTRUCTURE UNIT FINANCE DEPARTMENT MALDIVES POLICE SERVICE MALE' REPUBLIC OF MALDIVES	PROJECT TITLE **HULHUMALE' POLICE STATION NEIGHBORHOOD - 1**	RECOMMENDATION APPROVED BY **ISMAIL NAVEEN** CHIEF SUPERINTENDENT OF POLICE	DESIGN APPROVED BY **AZEEM WAHEED** CHIEF INSPECTOR OF POLICE	APPROVED BY **AHMED MOHAMED** CHIEF SUPERINTENDENT OF POLICE	ARCHITECT / DESIGNER **ISMAIL RAFEEU** POLICE STAFF SERGEANT	DRAWN BY **ISMAIL RAFEEU** POLICE STAFF SERGEANT	DATE **15 - 02 - 2015**	DRAWING NO **A 12**
					STRUCTURAL ENGINEER **RAMEEZ** ADEPT MALDIVES PVT LTD	CHECKED BY **ABDUL WAHID MOHAMED** ADEPT MALDIVES PVT LTD	REVISED DATE	SHEET NO **12/**

The drawings, concept and design contained are the properties of Maldives Police Service. Use of any kind of copy of whole or part of this drawing, concept or design or use on other projects or sites other than that specified on this drawing is strictly prohibited.

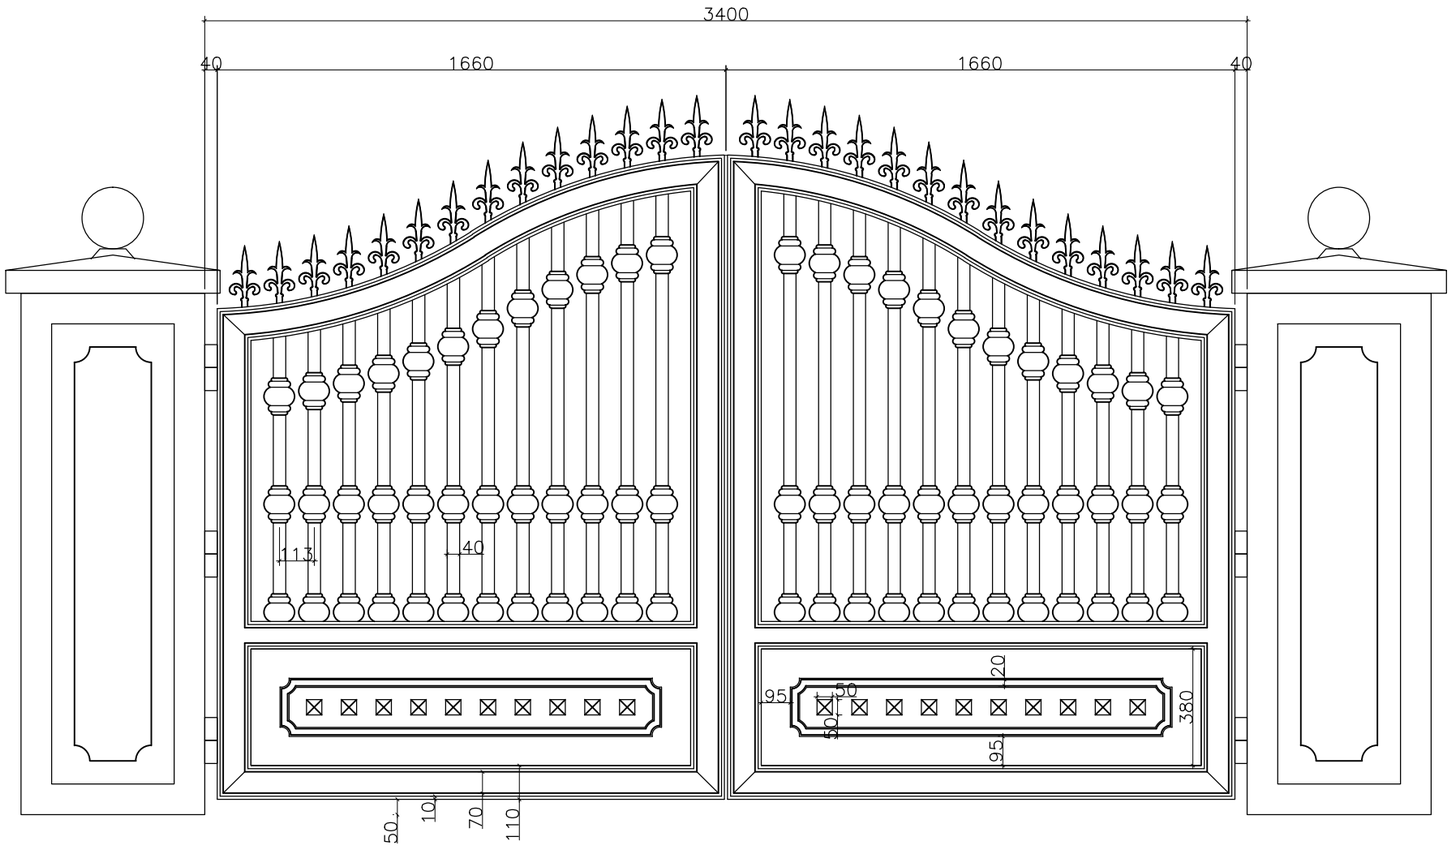

GATE 1 (G1) DETAILS

Scale 1:20

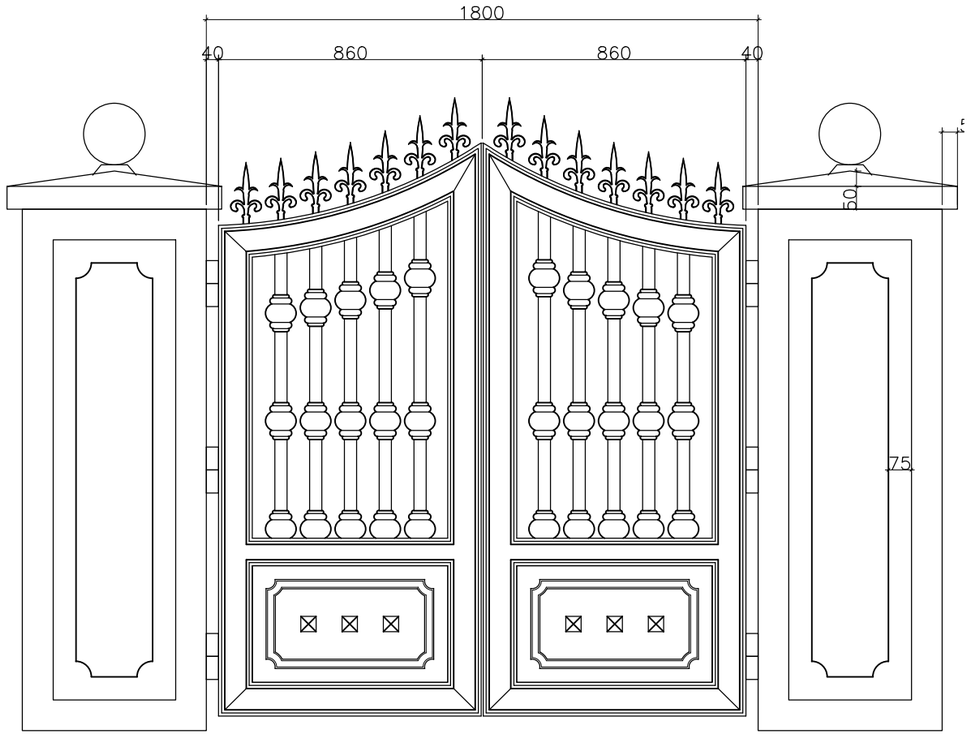

GATE 2 (G2) DETAILS

Scale 1:20

GATE DETAILS

Scale 1:20

INFRASTRUCTURE UNIT FINANCE DEPARTMENT MALDIVES POLICE SERVICE MALE' REPUBLIC OF MALDIVES	PROJECT TITLE **HULHUMALE' POLICE STATION NEIGHBORHOOD - 1**	RECOMMENDATION APPROVED BY **ISMAIL NAVEEN** CHIEF SUPERINTENDENT OF POLICE	DESIGN APPROVED BY **AZEEM WAHEED** CHIEF INSPECTOR OF POLICE	APPROVED BY **AHMED MOHAMED** CHIEF SUPERINTENDENT OF POLICE	ARCHITECT / DESIGNER **ISMAIL RAFEEU** POLICE STAFF SERGEANT STRUCTURAL ENGINEER **RAMEEZ** ADEPT MALDIVES PVT LTD	DRAWN BY **ISMAIL RAFEEU** POLICE STAFF SERGEANT CHECKED BY **ABDUL WAHID MOHAMED** ADEPT MALDIVES PVT LTD	DATE **15 - 02 - 2015** REVISED DATE	DRAWING NO **S 08** SHEET NO **24/**

The drawings, concept and design contained are the properties of Maldives Police Service. Use of any kind of copy of whole or part of this drawing, concept or design or use on other projects or sites other than that specified on this drawing is strictly prohibited.

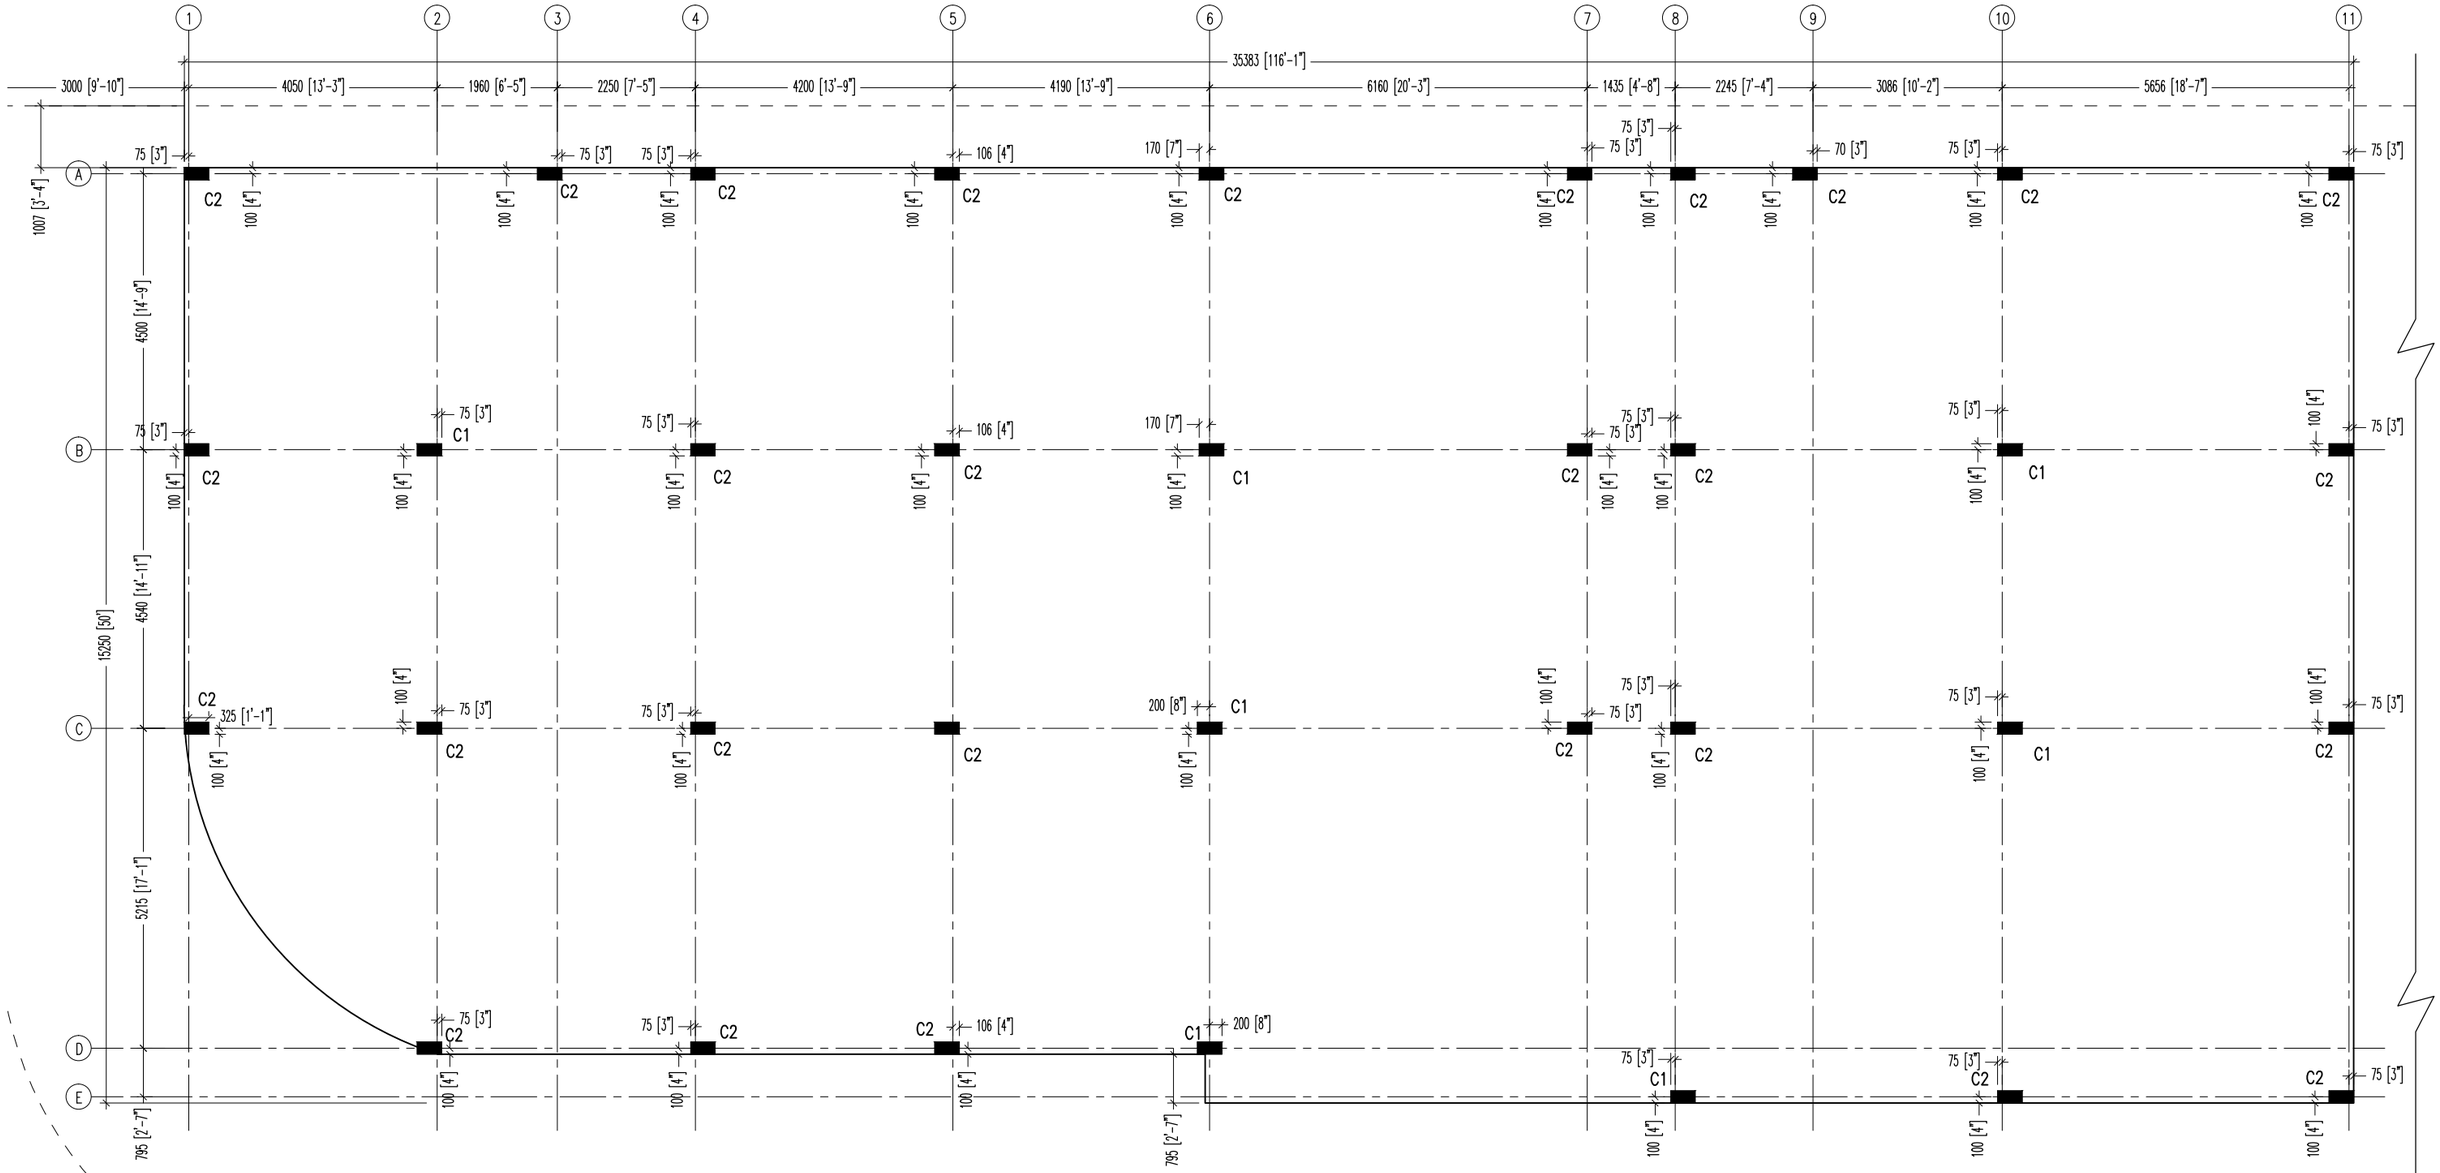

COLUMN PLAN

SCALE 1:100

INFRASTRUCTURE UNIT
FINANCE DEPARTMENT
MALDIVES POLICE SERVICE
MALE' REPUBLIC OF MALDIVES

PROJECT TITLE

HULHUMALE' POLICE STATION
NEIGHBORHOOD - 1

RECOMMENDATION APPROVED BY	DESIGN APPROVED BY	APPROVED BY
ISMAIL NAVEEN CHIEF SUPERINTENDENT OF POLICE	**AZEEM WAHEED** CHIEF INSPECTOR OF POLICE	**AHMED MOHAMED** CHIEF SUPERINTENDENT OF POLICE

ARCHITECT / DESIGNER	DRAWN BY	DATE	DRAWING NO
ISMAIL RAFEEU POLICE STAFF SERGEANT	**ISMAIL RAFEEU** POLICE STAFF SERGEANT	**15 - 02 - 2015**	**S 01**
STRUCTURAL ENGINEER **RAMEEZ** ADEPT MALDIVES PVT LTD	CHECKED BY **ABDUL WAHID MOHAMED** ADEPT MALDIVES PVT LTD	REVISED DATE	SHEET NO **17/**

The drawings, concept and design contained are the properties of Maldives Police Service. Use of any kind of copy of whole or part of this drawing, concept or design or use on other projects or sites other than that specified on this drawing is strictly prohibited.

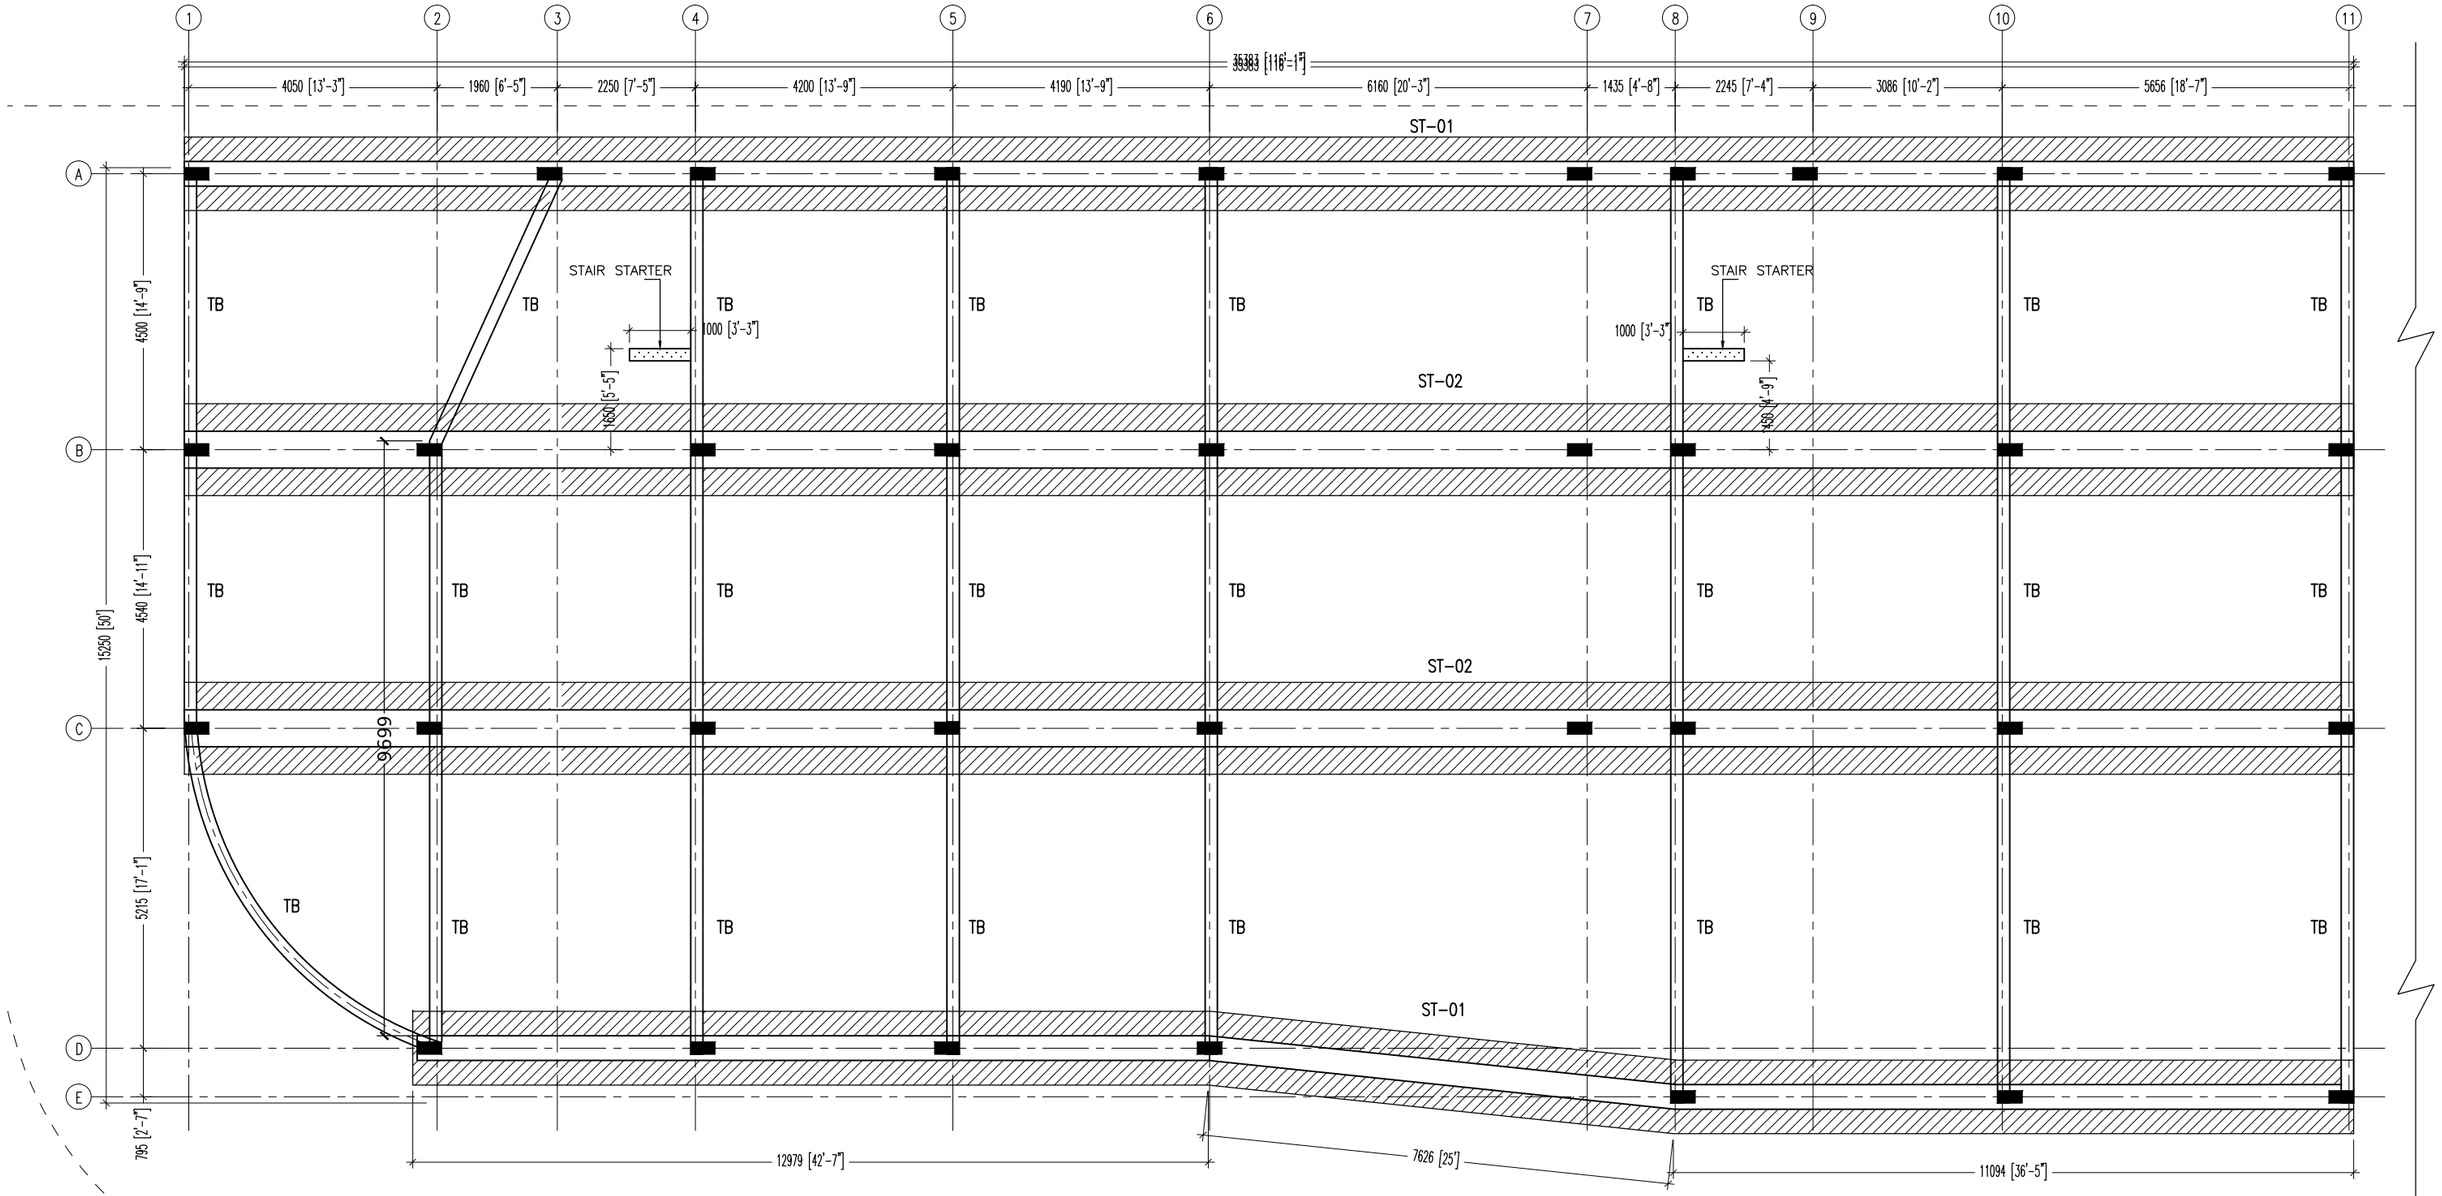

FOUNDATION PLAN

SCALE 1:100

INFRASTRUCTURE UNIT FINANCE DEPARTMENT MALDIVES POLICE SERVICE MALE' REPUBLIC OF MALDIVES	PROJECT TITLE **HULHUMALE' POLICE STATION NEIGHBORHOOD - 1**	RECOMMENDATION APPROVED BY **ISMAIL NAVEEN** CHIEF SUPERINTENDENT OF POLICE	DESIGN APPROVED BY **AZEEM WAHEED** CHIEF INSPECTOR OF POLICE	APPROVED BY **AHMED MOHAMED** CHIEF SUPERINTENDENT OF POLICE	ARCHITECT / DESIGNER **ISMAIL RAFEEU** POLICE STAFF SERGEANT STRUCTURAL ENGINEER **RAMEEZ** ADEPT MALDIVES PVT LTD	DRAWN BY **ISMAIL RAFEEU** POLICE STAFF SERGEANT CHECKED BY **ABDUL WAHID MOHAMED** ADEPT MALDIVES PVT LTD	DATE **15 - 02 - 2015** REVISED DATE	DRAWING NO **S 02** SHEET NO **18/**

The drawings, concept and design contained are the properties of Maldives Police Service. Use of any kind of copy of whole or part of this drawing, concept or design or use on other projects or sites other than that specified on this drawing is strictly prohibited.

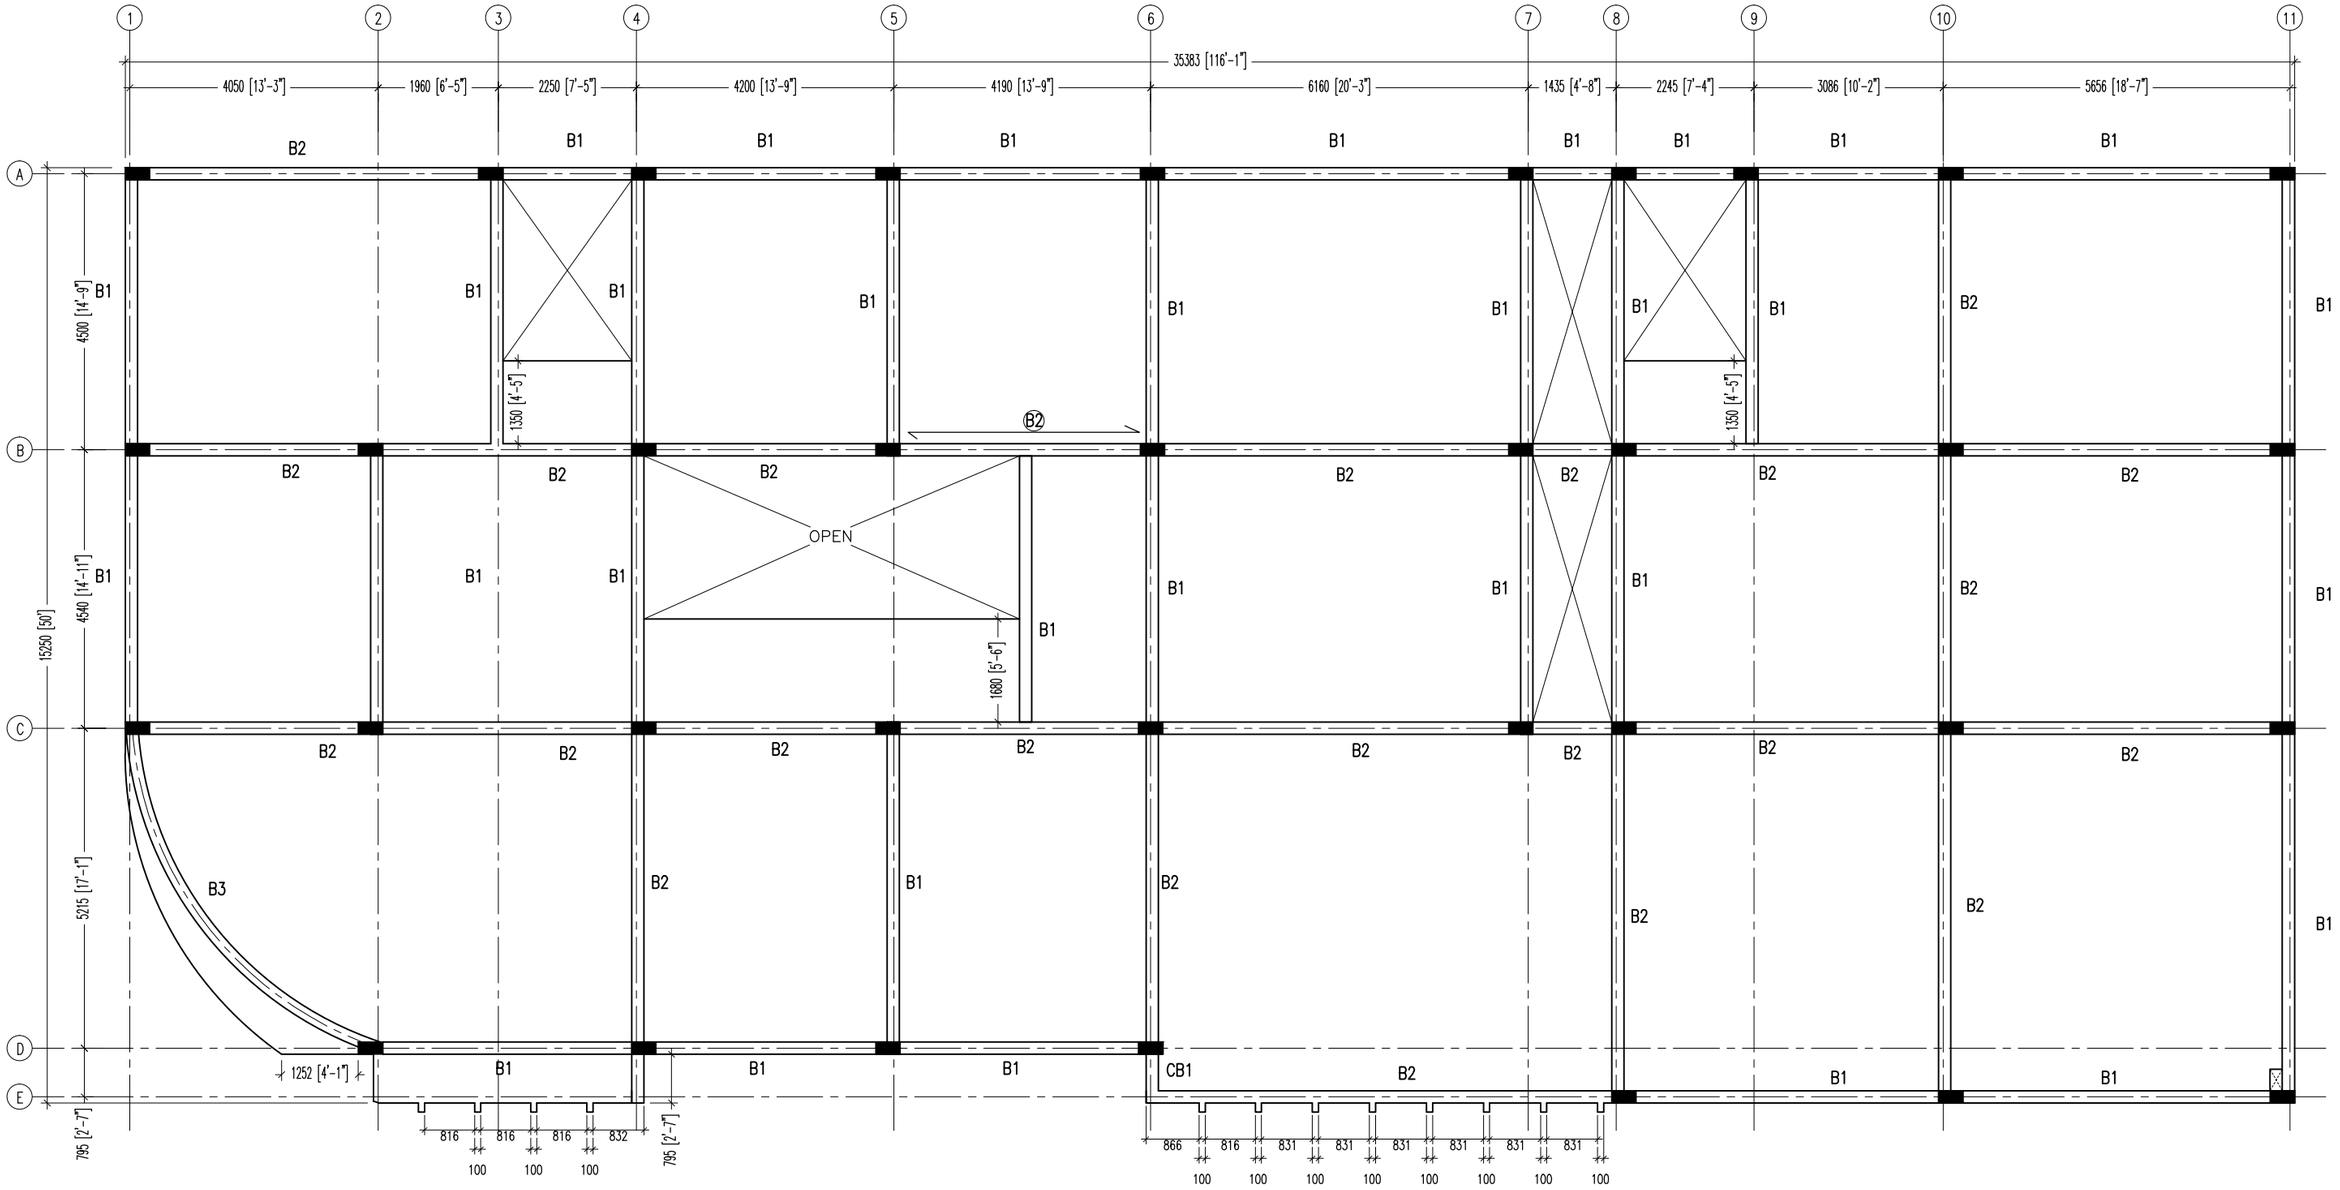

FIRST TO TERRACE FLOOR BEAM PLAN

SCALE 1:100

INFRASTRUCTURE UNIT FINANCE DEPARTMENT MALDIVES POLICE SERVICE MALE' REPUBLIC OF MALDIVES	PROJECT TITLE **HULHUMALE' POLICE STATION NEIGHBORHOOD - 1**	RECOMMENDATION APPROVED BY **ISMAIL NAVEEN** CHIEF SUPERINTENDENT OF POLICE	DESIGN APPROVED BY **AZEEM WAHEED** CHIEF INSPECTOR OF POLICE	APPROVED BY **AHMED MOHAMED** CHIEF SUPERINTENDENT OF POLICE	ARCHITECT / DESIGNER **ISMAIL RAFEEU** POLICE STAFF SERGEANT STRUCTURAL ENGINEER **RAMEEZ** ADEPT MALDIVES PVT LTD	DRAWN BY **ISMAIL RAFEEU** POLICE STAFF SERGEANT CHECKED BY **ABDUL WAHID MOHAMED** ADEPT MALDIVES PVT LTD	DATE **15 - 02 - 2015** REVISED DATE	DRAWING NO **S 03** SHEET NO **19/**

The drawings, concept and design contained are the properties of Maldives Police Service. Use of any kind of copy of whole or part of this drawing, concept or design or use on other projects or sites other than that specified on this drawing is strictly prohibited.

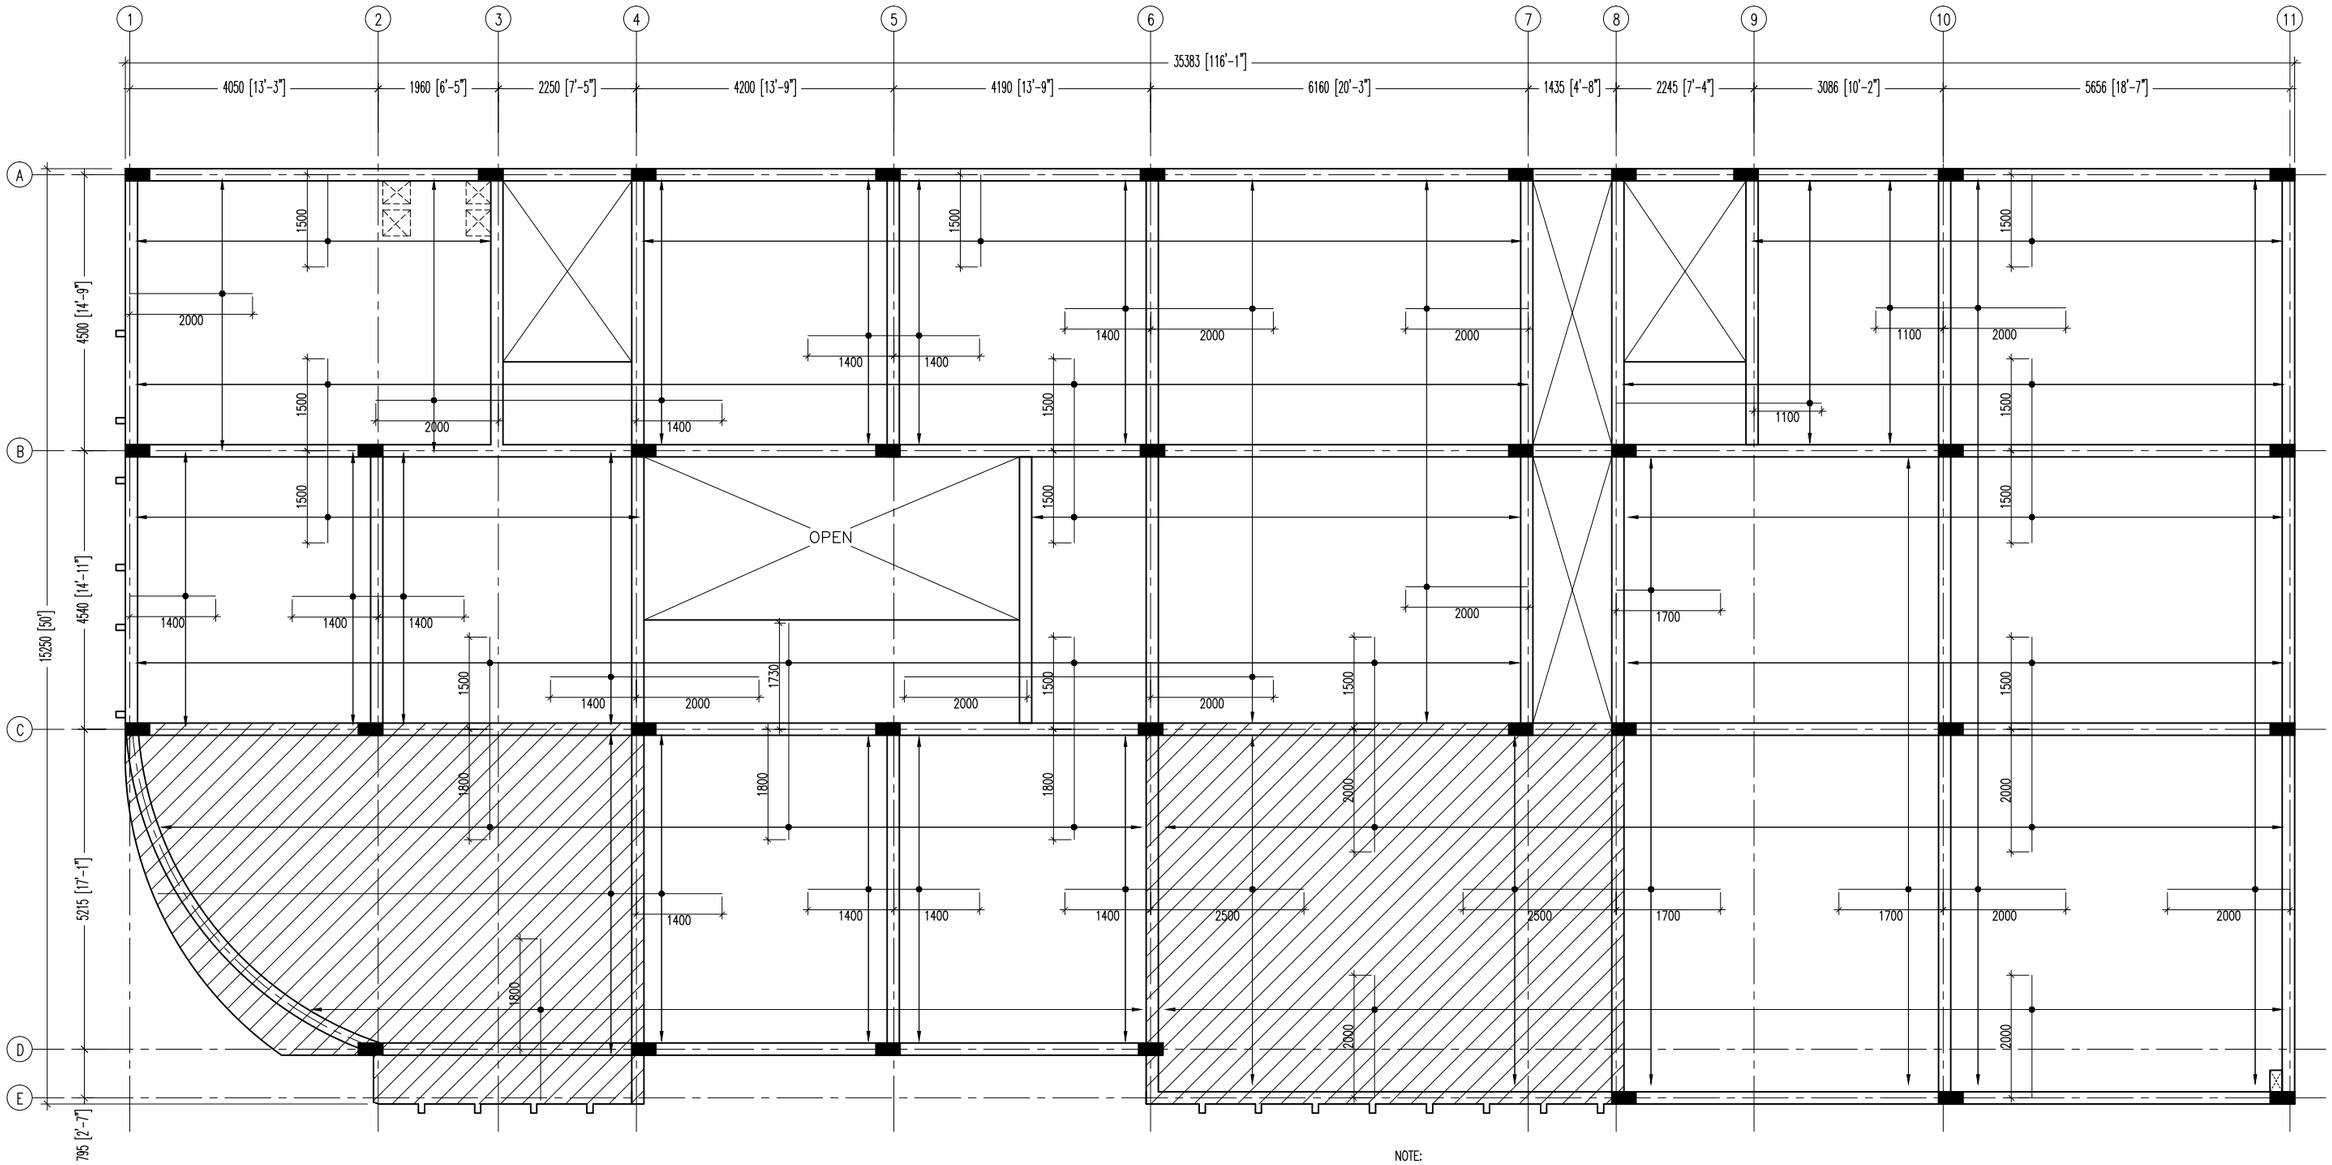

NOTE:

SLAB THICKNESS: 160mm
BOTTOM REINFORCEMENT: T10@ 150 C/C BW THROUGHOUT (not shown)
TOP REINFORCEMENT : T10@150 C/C (as shown)

SLAB THICKNESS: 140mm
BOTTOM REINFORCEMENT: T10@ 175 C/C BW THROUGHOUT (not shown)
TOP REINFORCEMENT : T10@150 C/C (as shown)
TOP DISTRIBUTION STEEL : T10@300 C/C BW
ALL REINFORCEMENT DISCONTINUE OVER VOIDS

FIRST TO TERRACE FLOOR SLAB REINFORCEMENT PLAN

SCALE 1:100

INFRASTRUCTURE UNIT
FINANCE DEPARTMENT
MALDIVES POLICE SERVICE
MALE' REPUBLIC OF MALDIVES

PROJECT TITLE
HULHUMALE' POLICE STATION NEIGHBORHOOD - 1

RECOMMENDATION APPROVED BY
ISMAIL NAVEEN
CHIEF SUPERINTENDENT OF POLICE

DESIGN APPROVED BY
AZEEM WAHEED
CHIEF INSPECTOR OF POLICE

APPROVED BY
AHMED MOHAMED
CHIEF SUPERINTENDENT OF POLICE

ARCHITECT / DESIGNER
ISMAIL RAFEEU
POLICE STAFF SERGEANT

DRAWN BY
ISMAIL RAFEEU
POLICE STAFF SERGEANT

STRUCTURAL ENGINEER
RAMEEZ
ADEPT MALDIVES PVT LTD

CHECKED BY
ABDUL WAHID MOHAMED
ADEPT MALDIVES PVT LTD

DATE
15 - 02 - 2015

REVISED DATE

DRAWING NO
S 04

SHEET NO
20/

The drawings, concept and design contained are the properties of Maldives Police Service. Use of any kind of copy of whole or part of this drawing, concept or design or use on other projects or sites other than that specified on this drawing is strictly prohibited.

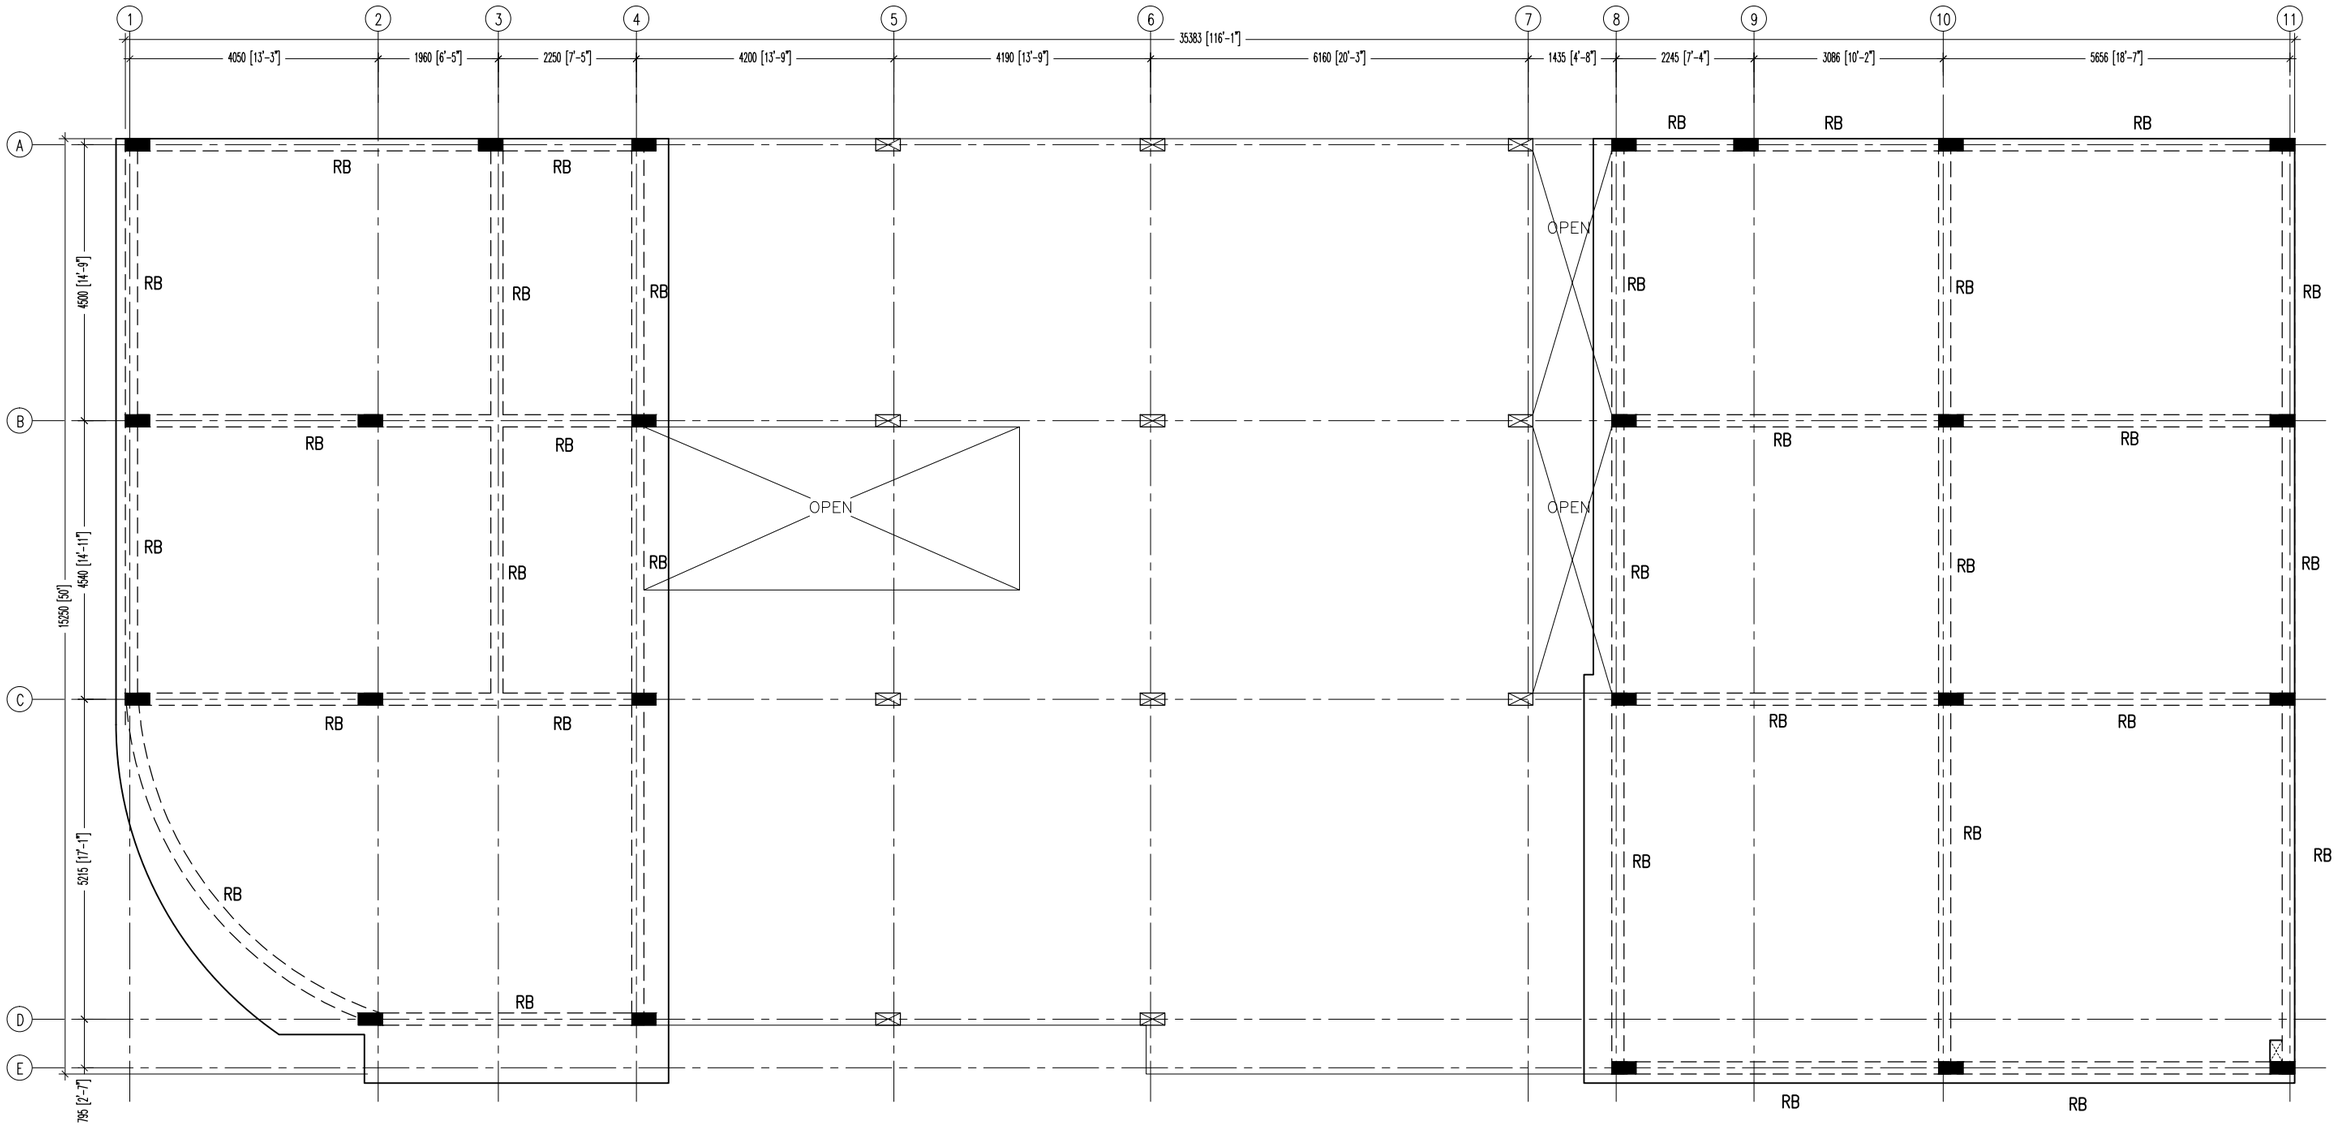

ROOF BEAM PLAN

SCALE 1:100

INFRASTRUCTURE UNIT
FINANCE DEPARTMENT
MALDIVES POLICE SERVICE
MALE' REPUBLIC OF MALDIVES

PROJECT TITLE

HULHUMALE' POLICE STATION
NEIGHBORHOOD - 1

RECOMMENDATION APPROVED BY
ISMAIL NAVEEN
CHIEF SUPERINTENDENT OF POLICE

DESIGN APPROVED BY
AZEEM WAHEED
CHIEF INSPECTOR OF POLICE

APPROVED BY
AHMED MOHAMED
CHIEF SUPERINTENDENT OF POLICE

ARCHITECT / DESIGNER
ISMAIL RAFEEU
POLICE STAFF SERGEANT

DRAWN BY
ISMAIL RAFEEU
POLICE STAFF SERGEANT

STRUCTURAL ENGINEER
RAMEEZ
ADEPT MALDIVES PVT LTD

CHECKED BY
ABDUL WAHID MOHAMED
ADEPT MALDIVES PVT LTD

DATE
15 - 02 - 2015

REVISED DATE

DRAWING NO **S 05**

SHEET NO **21/**

The drawings, concept and design contained are the properties of Maldives Police Service. Use of any kind of copy of whole or part of this drawing, concept or design or use on other projects or sites other than that specified on this drawing is strictly prohibited.

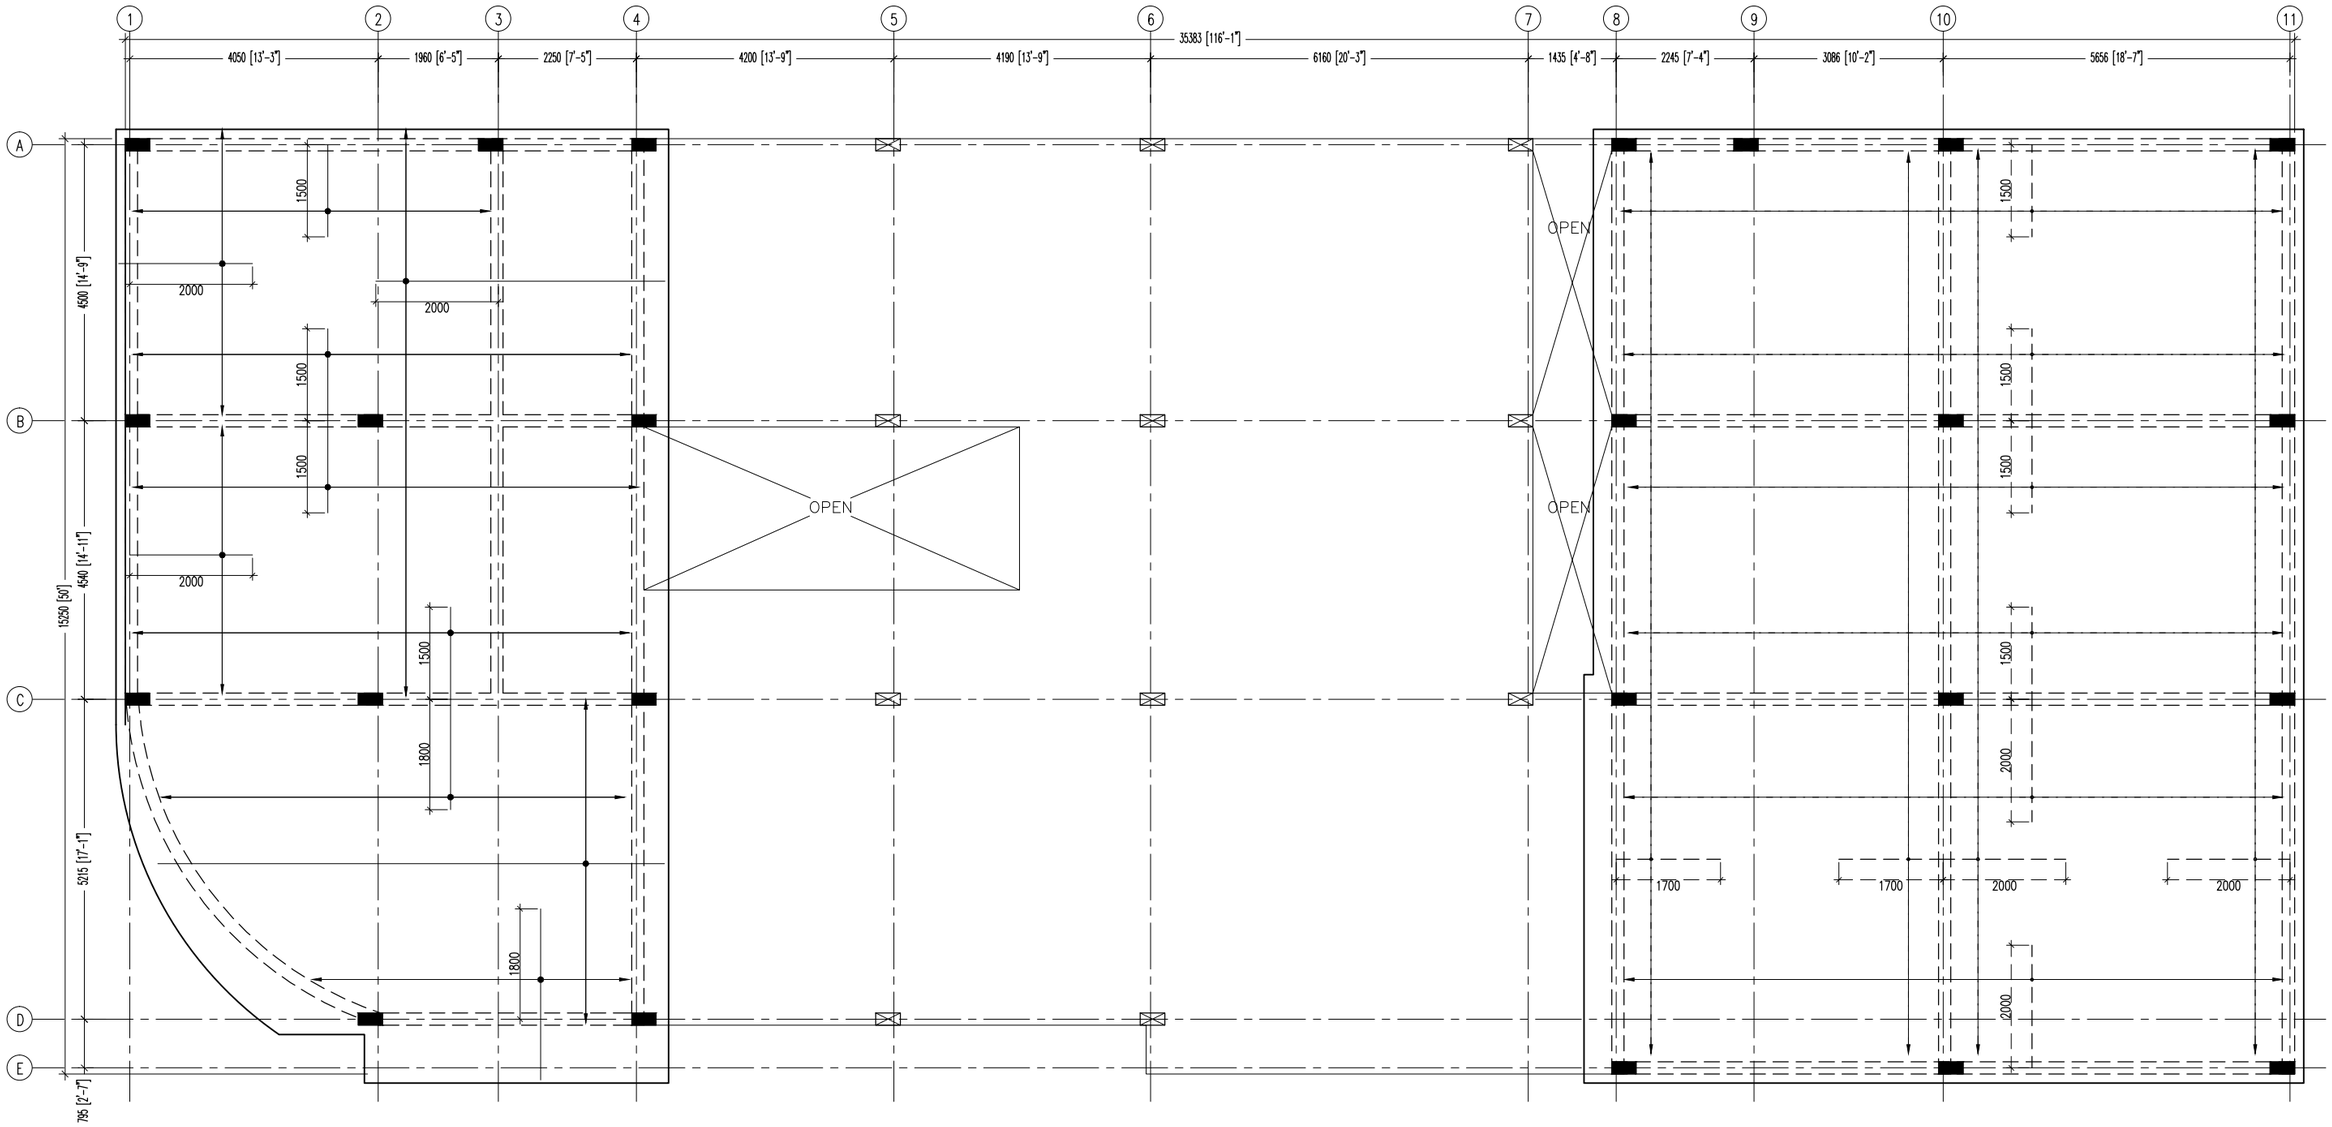

NOTE:

SLAB THICKNESS: 135mm
BOTTOM REINFORCEMENT: T10@ 175 C/C BW THROUGHOUT (not shown)
TOP REINFORCEMENT : T10@150 C/C (as shown)
TOP DISTRIBUTION STEEL : T10@300 C/C BW
ALL REINFORCEMENT DISCONTINUE OVER VOIDS

ROOF SLAB REINFORCEMENT PLAN

SCALE 1:100

INFRASTRUCTURE UNIT
FINANCE DEPARTMENT
MALDIVES POLICE SERVICE
MALE' REPUBLIC OF MALDIVES

PROJECT TITLE
HULHUMALE' POLICE STATION NEIGHBORHOOD - 1

RECOMMENDATION APPROVED BY
ISMAIL NAVEEN
CHIEF SUPERINTENDENT OF POLICE

DESIGN APPROVED BY
AZEEM WAHEED
CHIEF INSPECTOR OF POLICE

APPROVED BY
AHMED MOHAMED
CHIEF SUPERINTENDENT OF POLICE

ARCHITECT / DESIGNER
ISMAIL RAFEEU
POLICE STAFF SERGEANT

DRAWN BY
ISMAIL RAFEEU
POLICE STAFF SERGEANT

STRUCTURAL ENGINEER
RAMEEZ
ADEPT MALDIVES PVT LTD

CHECKED BY
ABDUL WAHID MOHAMED
ADEPT MALDIVES PVT LTD

DATE
15 - 02 - 2015

REVISED DATE

DRAWING NO
S 06

SHEET NO
22/

The drawings, concept and design contained are the properties of Maldives Police Service. Use of any kind of copy of whole or part of this drawing, concept or design or use on other projects or sites other than that specified on this drawing is strictly prohibited.

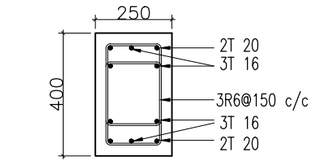

C1

GROUND & 1ST FLOOR

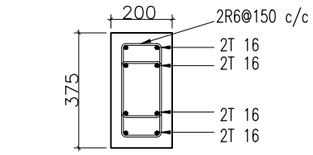

C1

2ND & 3RD FLOOR

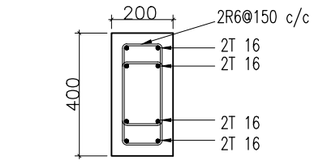

C2

GROUND & 1ST FLOOR

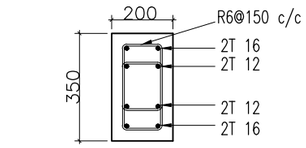

C2

2ND & 3RD FLOOR

COLUMN DETAILS

Scale 1:20

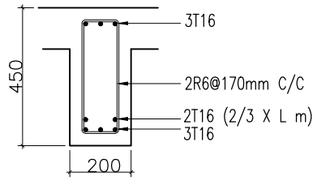

MID SPAN B1 SUPPORT

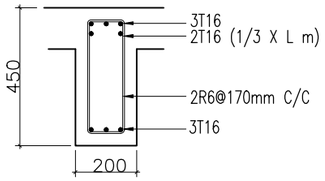

MID SPAN B2 SUPPORT

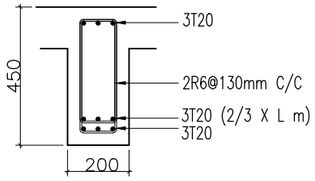

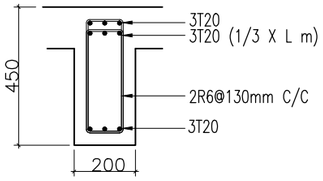

MID SPAN RB SUPPORT

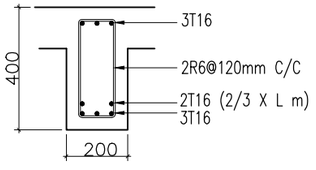

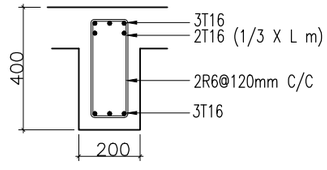

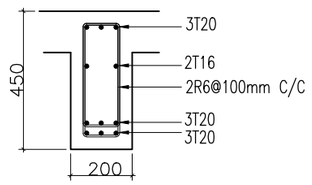

B3

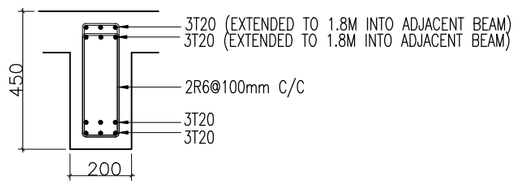

CB1

BEAM DETAIL

Scale 1:20

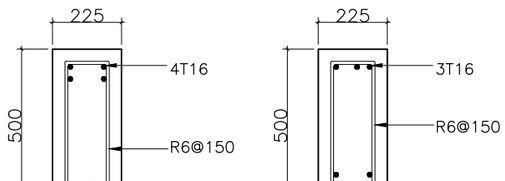

TIE BEAM TB1

SCALE 1:20

INFRASTRUCTURE UNIT **FINANCE DEPARTMENT** MALDIVES POLICE SERVICE MALE' REPUBLIC OF MALDIVES	**PROJECT TITLE** **HULHUMALE' POLICE STATION NEIGHBORHOOD - 1**	RECOMMENDATION APPROVED BY **ISMAIL NAVEEN** CHIEF SUPERINTENDENT OF POLICE	DESIGN APPROVED BY **AZEEM WAHEED** CHIEF INSPECTOR OF POLICE	APPROVED BY **AHMED MOHAMED** CHIEF SUPERINTENDENT OF POLICE	ARCHITECT / DESIGNER **ISMAIL RAFEEU** POLICE STAFF SERGEANT STRUCTURAL ENGINEER **RAMEEZ** ADEPT MALDIVES PVT LTD	DRAWN BY **ISMAIL RAFEEU** POLICE STAFF SERGEANT CHECKED BY **ABDUL WAHID MOHAMED** ADEPT MALDIVES PVT LTD	DATE **15 - 02 - 2015** REVISED DATE	DRAWING NO **S 07** SHEET NO **23/**

The drawings, concept and design contained are the properties of Maldives Police Service. Use of any kind of copy of whole or part of this drawing, concept or design or use on other projects or sites other than that specified on this drawing is strictly prohibited.

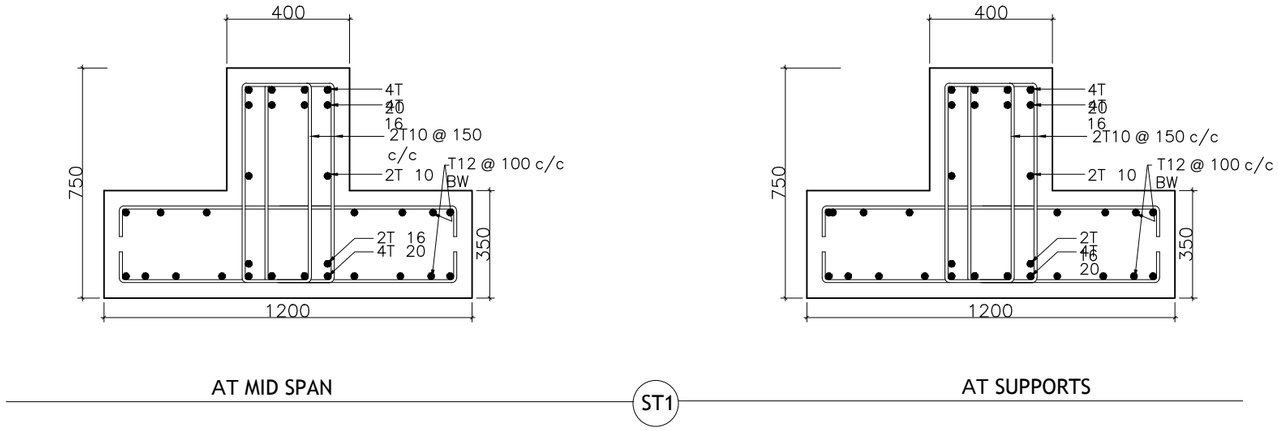

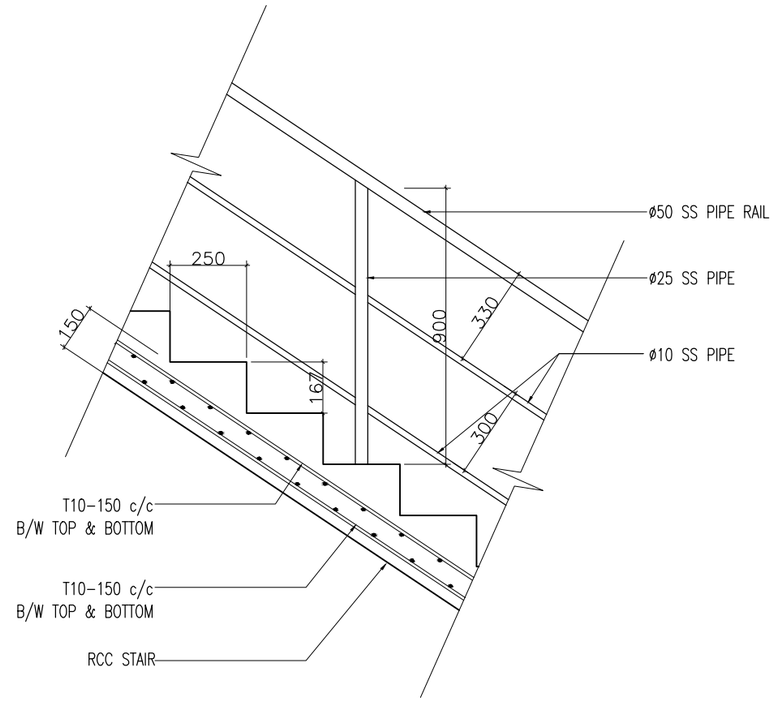

STAIR DETAIL

Scale 1:20

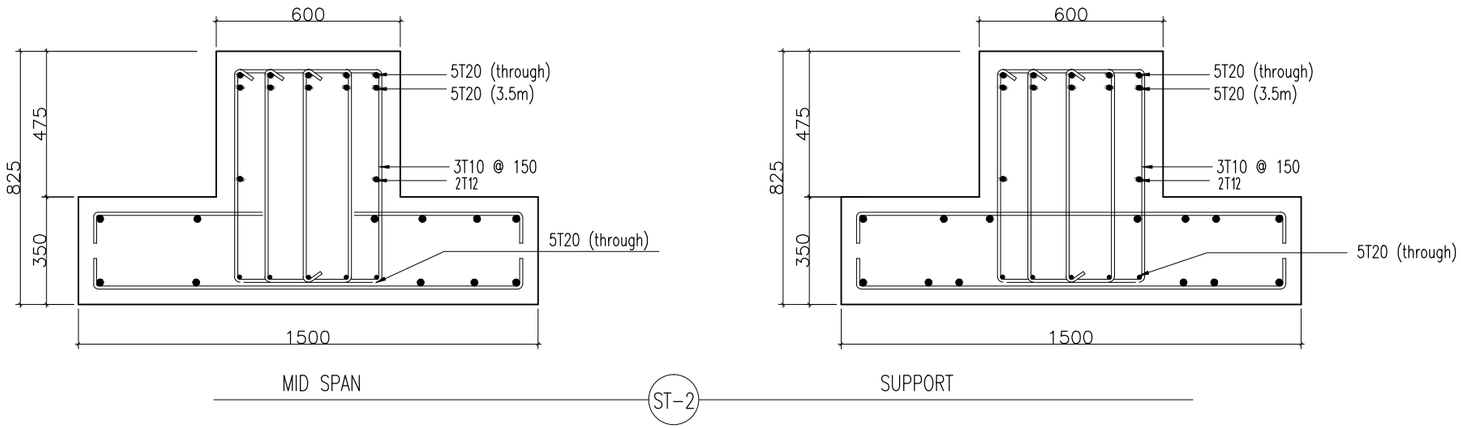

FOUNDATION DETAIL

Scale 1:20

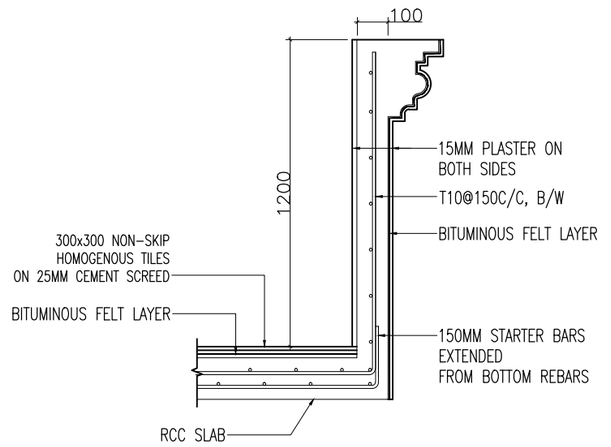

TYPICAL BALCONY DETAIL

Scale 1:20

INFRASTRUCTURE UNIT FINANCE DEPARTMENT MALDIVES POLICE SERVICE MALE' REPUBLIC OF MALDIVES	PROJECT TITLE **HULHUMALE' POLICE STATION NEIGHBORHOOD - 1**	RECOMMENDATION APPROVED BY **ISMAIL NAVEEN** CHIEF SUPERINTENDENT OF POLICE	DESIGN APPROVED BY **AZEEM WAHEED** CHIEF INSPECTOR OF POLICE	APPROVED BY **AHMED MOHAMED** CHIEF SUPERINTENDENT OF POLICE	ARCHITECT / DESIGNER **ISMAIL RAFEEU** POLICE STAFF SERGEANT STRUCTURAL ENGINEER **RAMEEZ** ADEPT MALDIVES PVT LTD	DRAWN BY **ISMAIL RAFEEU** POLICE STAFF SERGEANT CHECKED BY **ABDUL WAHID MOHAMED** ADEPT MALDIVES PVT LTD	DATE **15 - 02 - 2015** REVISED DATE	DRAWING NO **S 08** SHEET NO **24/**

The drawings, concept and design contained are the properties of Maldives Police Service. Use of any kind of copy of whole or part of this drawing, concept or design or use on other projects or sites other than that specified on this drawing is strictly prohibited.

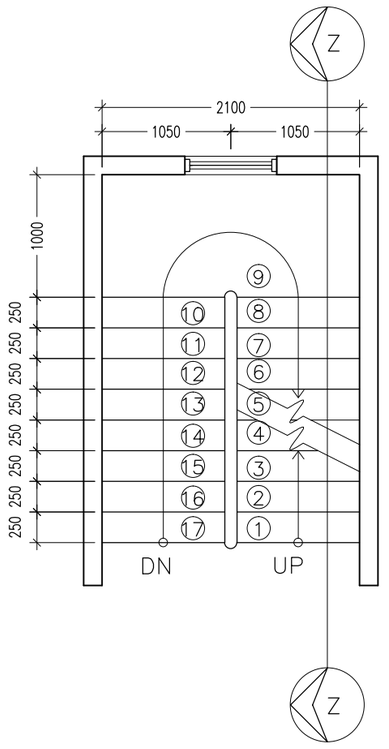

STAIR PLAN (GROUND TO THIRD FLOOR)

SCALE 1:50

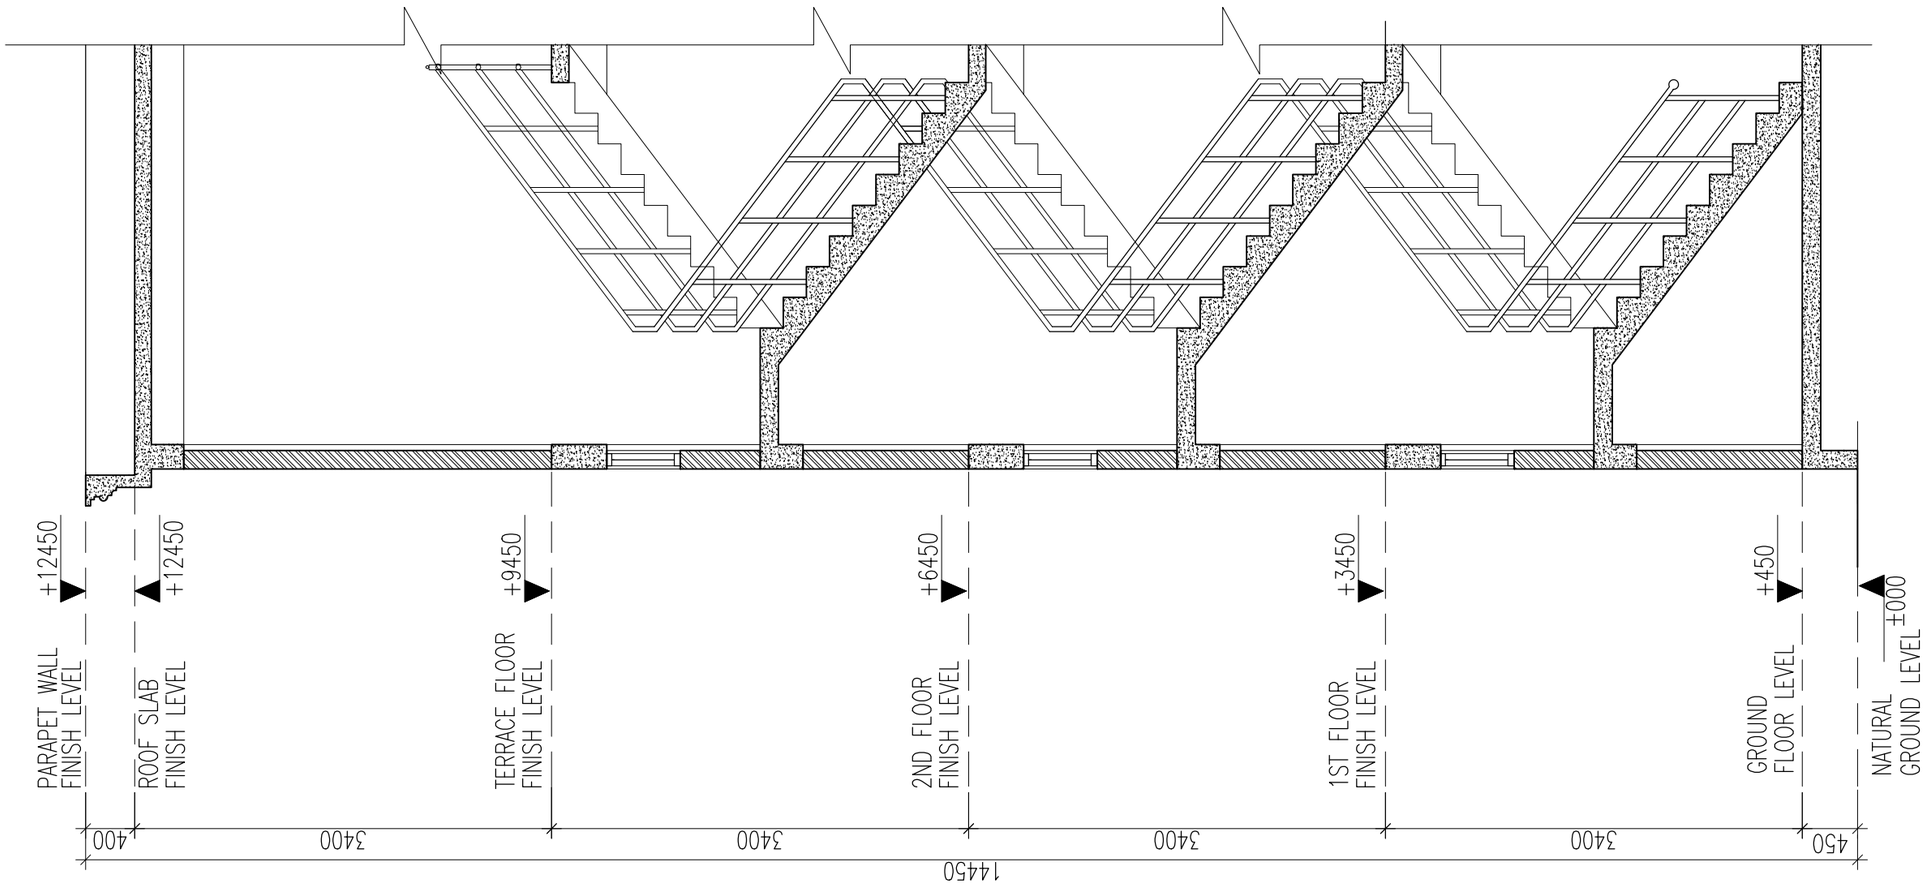

SECTION Z-Z

SCALE 1:50

INFRASTRUCTURE UNIT FINANCE DEPARTMENT MALDIVES POLICE SERVICE MALE' REPUBLIC OF MALDIVES	PROJECT TITLE **HULHUMALE' POLICE STATION NEIGHBORHOOD - 1**	RECOMMENDATION APPROVED BY **ISMAIL NAVEEN** CHIEF SUPERINTENDENT OF POLICE	DESIGN APPROVED BY **AZEEM WAHEED** CHIEF INSPECTOR OF POLICE	APPROVED BY **AHMED MOHAMED** CHIEF SUPERINTENDENT OF POLICE	ARCHITECT / DESIGNER **ISMAIL RAFEEU** POLICE STAFF SERGEANT	DRAWN BY **ISMAIL RAFEEU** POLICE STAFF SERGEANT	DATE **15 - 02 - 2015**	DRAWING NO **S 09**
					STRUCTURAL ENGINEER **RAMEEZ** ADEPT MALDIVES PVT LTD	CHECKED BY **ABDUL WAHID MOHAMED** ADEPT MALDIVES PVT LTD	REVISED DATE	SHEET NO **25/**

The drawings, concept and design contained are the properties of Maldives Police Service. Use of any kind of copy of whole or part of this drawing, concept or design or use on other projects or sites other than that specified on this drawing is strictly prohibited.

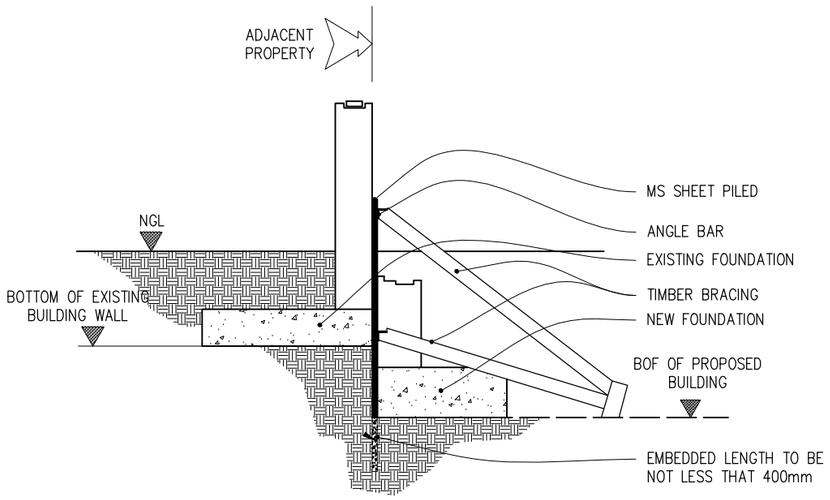

WHERE FOOTINGS COINCIDE OR FALL ON THE SAME GRIDE

SCALE 1:50

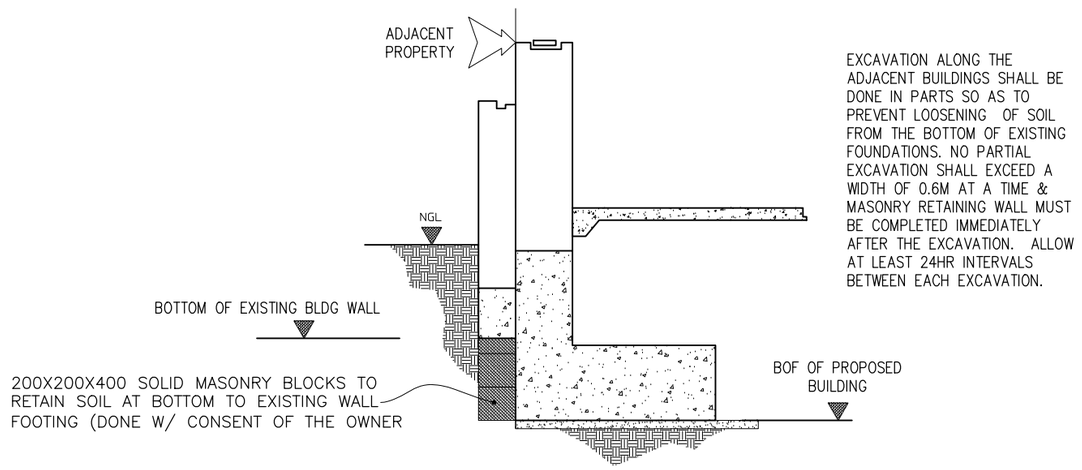

PROTECTION OF EXISTING WALLS ALONG THE PERIMETER OF THE PROPOSED SITE

SCALE 1:50

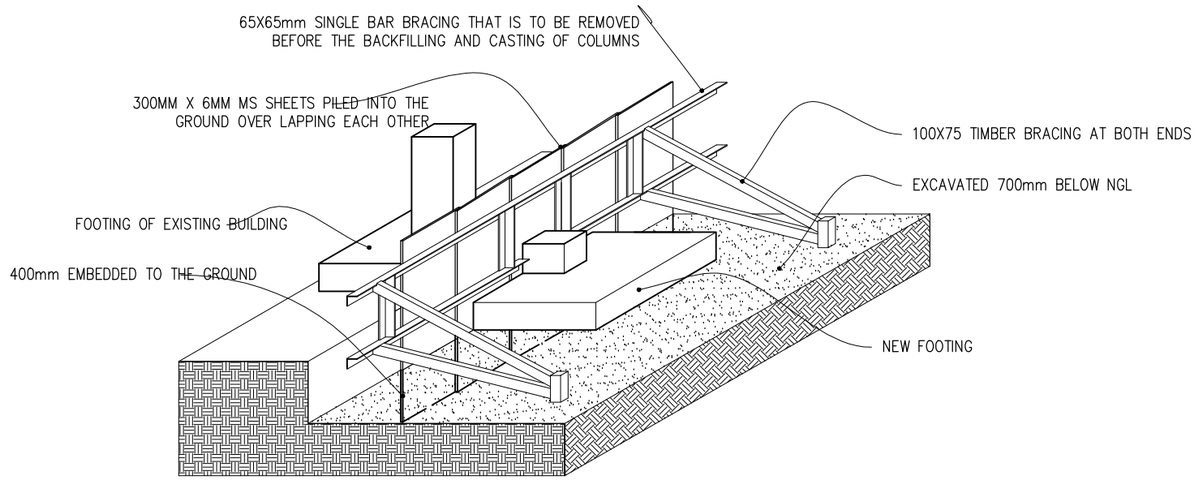

SHORING DETAILS

SCALE 1:50

INFRASTRUCTURE UNIT FINANCE DEPARTMENT MALDIVES POLICE SERVICE MALE' REPUBLIC OF MALDIVES	PROJECT TITLE **HULHUMALE' POLICE STATION NEIGHBORHOOD - 1**	RECOMMENDATION APPROVED BY **ISMAIL NAVEEN** CHIEF SUPERINTENDENT OF POLICE	DESIGN APPROVED BY **AZEEM WAHEED** CHIEF INSPECTOR OF POLICE	APPROVED BY **AHMED MOHAMED** CHIEF SUPERINTENDENT OF POLICE	ARCHITECT / DESIGNER **ISMAIL RAFEEU** POLICE STAFF SERGEANT STRUCTURAL ENGINEER **RAMEEZ** ADEPT MALDIVES PVT LTD	DRAWN BY **ISMAIL RAFEEU** POLICE STAFF SERGEANT CHECKED BY **ABDUL WAHID MOHAMED** ADEPT MALDIVES PVT LTD	DATE **15 - 02 - 2015** REVISED DATE	DRAWING NO **S 10** SHEET NO **26/**

The drawings, concept and design contained are the properties of Maldives Police Service. Use of any kind of copy of whole or part of this drawing, concept or design or use on other projects or sites other than that specified on this drawing is strictly prohibited.

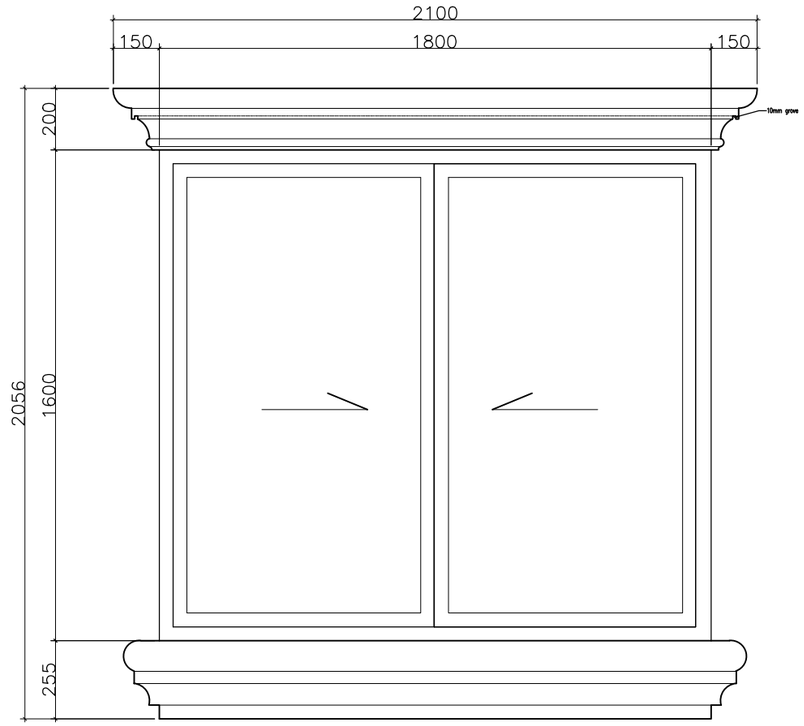

W1

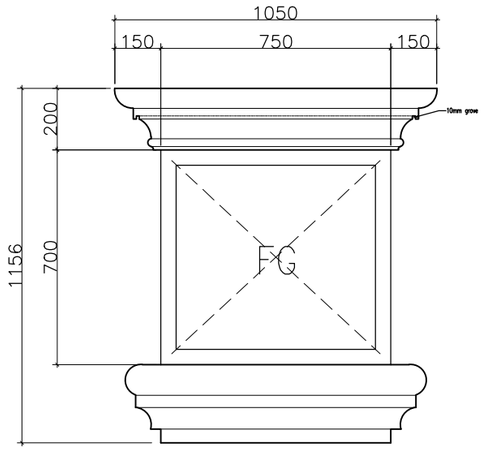

W2

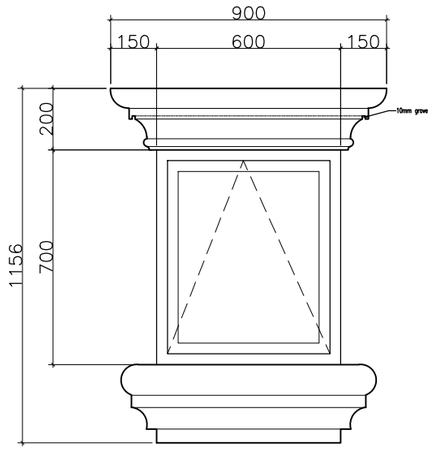

W3

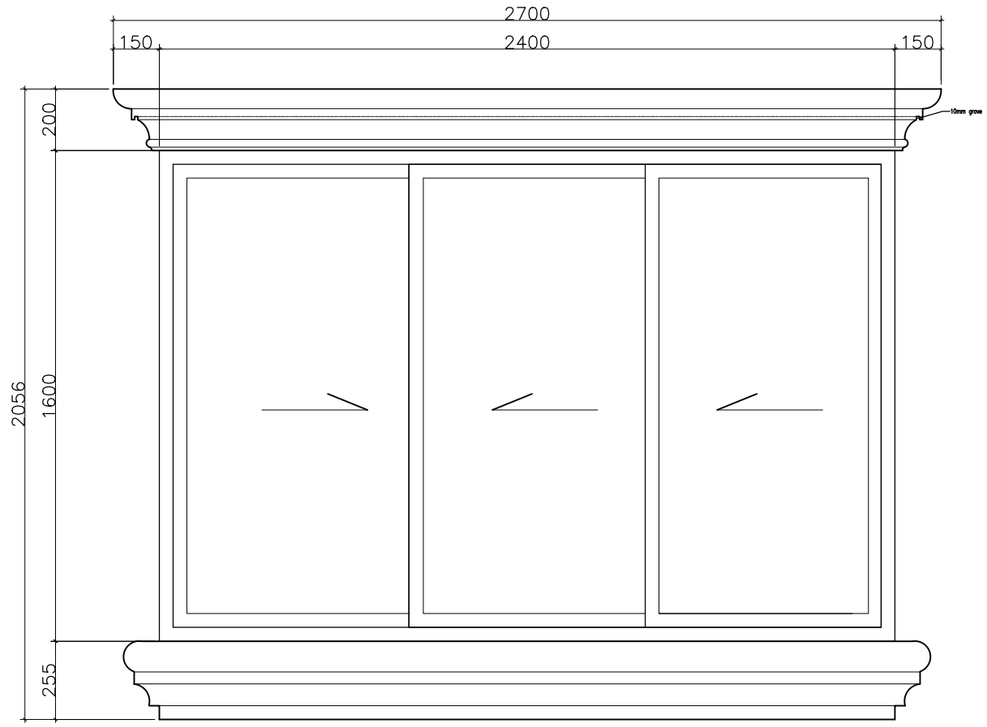

W5

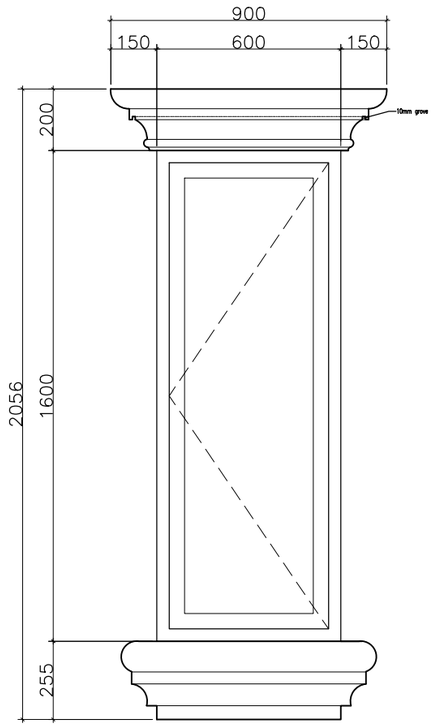

W8

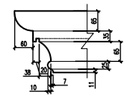

LINTEL BEAM DETAIL
Scale 1:10

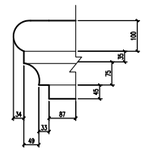

SILL BEAM DETAIL
Scale 1:10

WINDOW SILL & LINTEL BEAM DETAILS

Scale 1:20

INFRASTRUCTURE UNIT FINANCE DEPARTMENT MALDIVES POLICE SERVICE MALE' REPUBLIC OF MALDIVES	PROJECT TITLE **HULHUMALE' POLICE STATION NEIGHBORHOOD - 1**	RECOMMENDATION APPROVED BY **ISMAIL NAVEEN** CHIEF SUPERINTENDENT OF POLICE	DESIGN APPROVED BY **AZEEM WAHEED** CHIEF INSPECTOR OF POLICE	APPROVED BY **AHMED MOHAMED** CHIEF SUPERINTENDENT OF POLICE	ARCHITECT / DESIGNER **ISMAIL RAFEEU** POLICE STAFF SERGEANT STRUCTURAL ENGINEER **RAMEEZ** ADEPT MALDIVES PVT LTD	DRAWN BY **ISMAIL RAFEEU** POLICE STAFF SERGEANT CHECKED BY **ABDUL WAHID MOHAMED** ADEPT MALDIVES PVT LTD	DATE **15 - 02 - 2015** REVISED DATE	DRAWING NO **D 08** SHEET NO **27/**

The drawings, concept and design contained are the properties of Maldives Police Service. Use of any kind of copy of whole or part of this drawing, concept or design or use on other projects or sites other than that specified on this drawing is strictly prohibited.

ELECTRICAL LEGEND

- MDB — MAIN DISTRIBUTION BOARD
- DB — D-BOARD
- CEILING RECESSED LIGHT
- CEILING MOUNT LIGHT
- 2.3 — WALL MOUNT LIGHT 2.3M
- 2.3 — WALL MOUNT LIGHT 2.3M (DIM)
- 0.3 — WALL MOUNT LIGHT 0.3M WEATHERPROOF
- 2.3 — WALL MOUNT LIGHT 2.1M, WEATHERPROOF
- CEILING MOUNT LIGHT, WEATHERPROOF
- EMERGENCY LIGHT
- CEILING FAN
- WF — WALL MOUNTED FAN
- DIM LIGHT DIMER
- FD — FAN REGULATOR
- 1G — ONE WAY SWITCH 1.2M (1GNG)
- 2G — ONE WAY SWITCH 1.2M (2GNG)
- 3G — ONE WAY SWITCH 1.2M (3GNG)
- 4G — ONE WAY SWITCH 1.2M (4GNG)
- 2G — TWO WAY SWITCH 1.2M (2GNG)
- 0.3 — 13A WALL SOCKET OUTLET 0.3m (SGL GNG)
- 1.2 — 13A WALL SOCKET OUTLET 1.2m (SGL GNG)
- 2.1 — 13A WALL SOCKET OUTLET 2.1m (SGL GNG)
- 0.3 — 13A WALL SOCKET OUTLET 0.3m (DBL GNG)
- 1.2 — 13A WALL SOCKET OUTLET 1.2m (DBL GNG)
- 2.1 — 13A WALL SOCKET OUTLET 2.1m (DBL GNG)
- TELEPHONE SOCKET
- NET — NET WORK
- TV — CABLE TV
- CCTV CAMERA
- 2x4' ceiling recessed tube light with prismatic cover
- 9000 BTU with 15Amp Socket outlet
- 12000 BTU with 15Amp Socket outlet
- 18000 BTU with 15Amp Socket outlet
- 24000 BTU with 15Amp Socket outlet

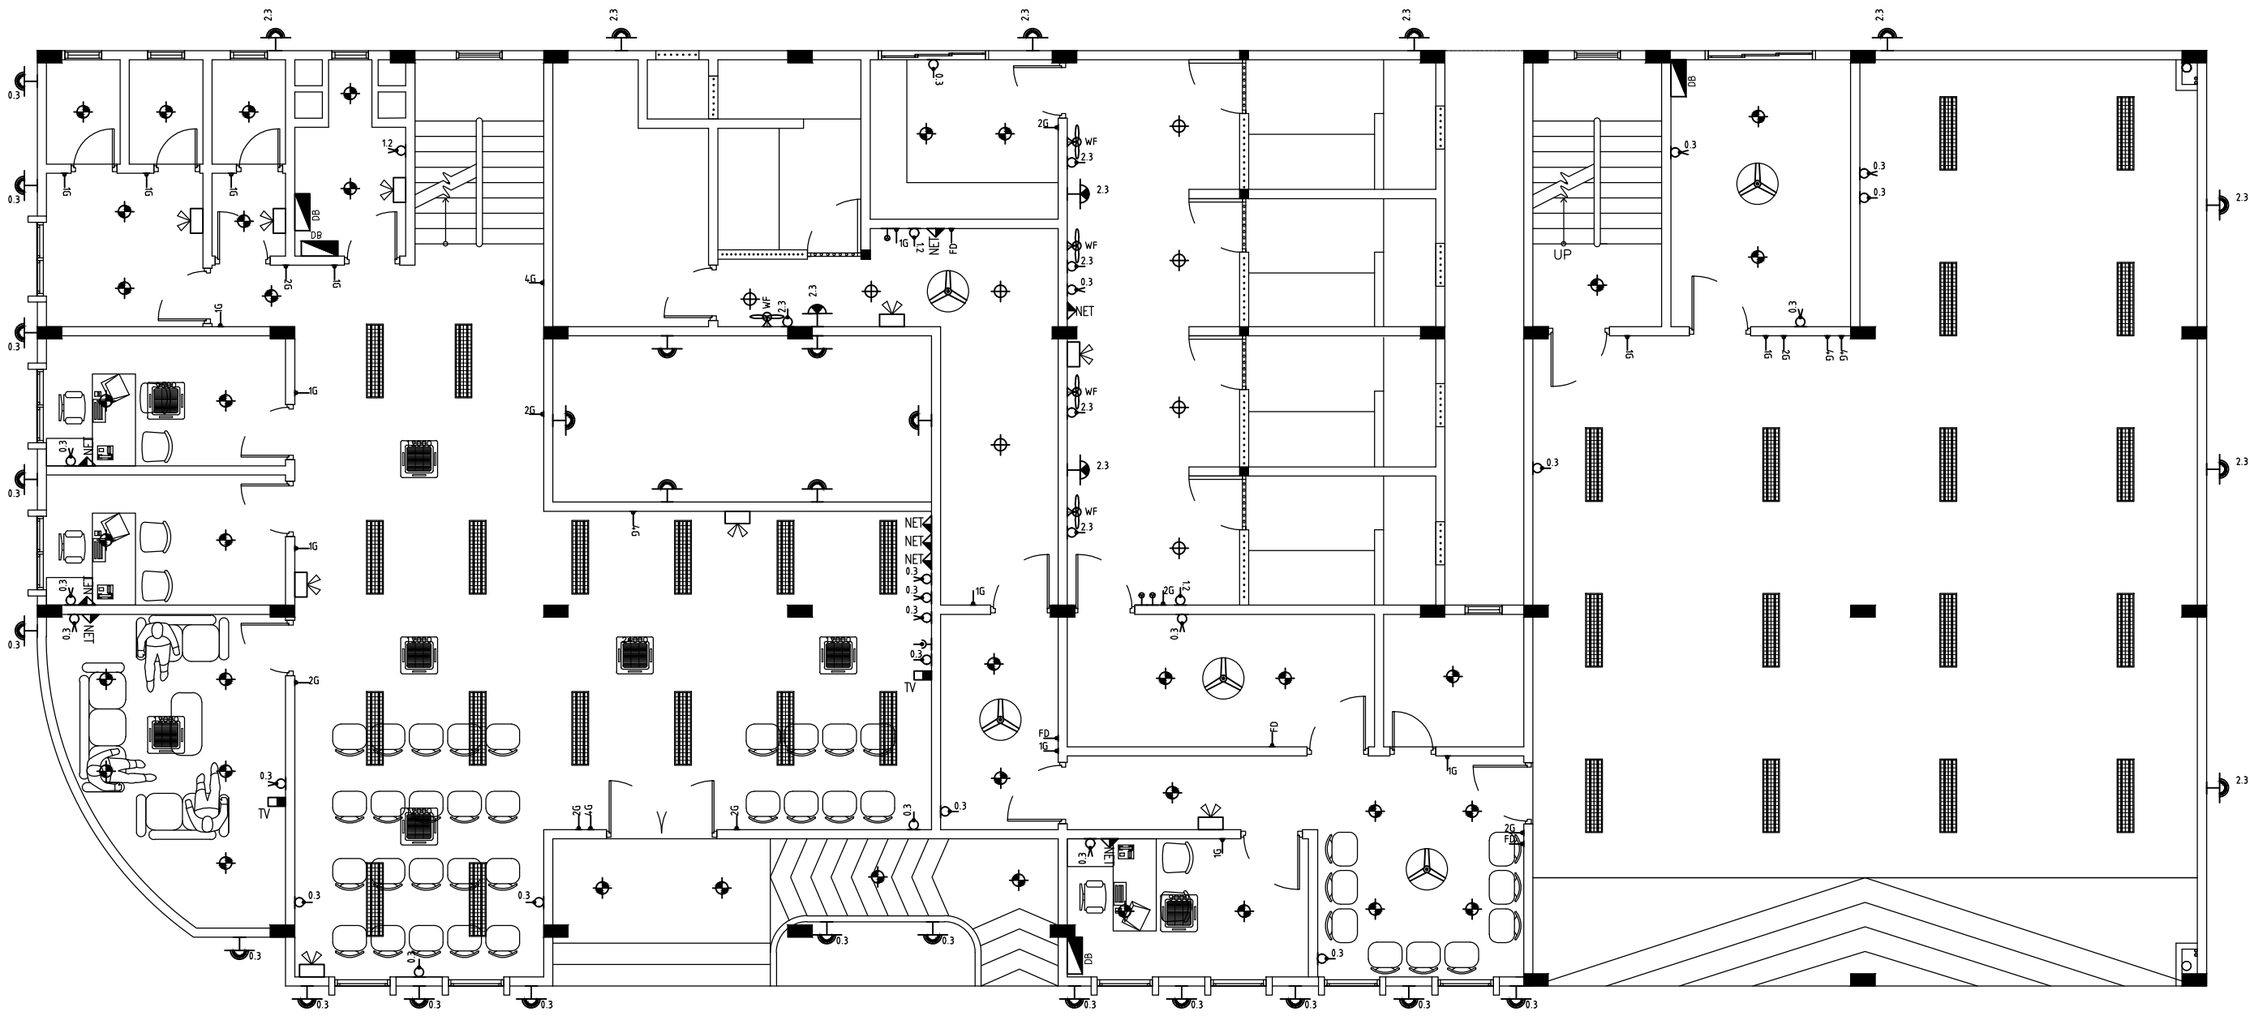

GROUND FLOOR PLAN

SCALE 1:100

INFRASTRUCTURE UNIT FINANCE DEPARTMENT MALDIVES POLICE SERVICE MALE' REPUBLIC OF MALDIVES	PROJECT TITLE **HULHUMALE' POLICE STATION NEIGHBORHOOD - 1**	RECOMMENDATION APPROVED BY **ISMAIL NAVEEN** CHIEF SUPERINTENDENT OF POLICE	DESIGN APPROVED BY **AZEEM WAHEED** CHIEF INSPECTOR OF POLICE	APPROVED BY **AHMED MOHAMED** CHIEF SUPERINTENDENT OF POLICE	ARCHITECT / DESIGNER **ISMAIL RAFEEU** POLICE STAFF SERGEANT STRUCTURAL ENGINEER **RAMEEZ** ADEPT MALDIVES PVT LTD	DRAWN BY **ISMAIL RAFEEU** POLICE STAFF SERGEANT CHECKED BY **ABDUL WAHID MOHAMED** ADEPT MALDIVES PVT LTD	DATE **15 - 02 - 2015** REVISED DATE	DRAWING NO **A 03** SHEET NO **03/26**

The drawings, concept and design contained are the properties of Maldives Police Service. Use of any kind of copy of whole or part of this drawing, concept or design or use on other projects or sites other than that specified on this drawing is strictly prohibited.

ELECTRICAL LEGEND

- MDB — MAIN DISTRIBUTION BOARD
- DB — D-BOARD
- CEILING RECESSED LIGHT
- CEILING MOUNT LIGHT
- 2.3 — WALL MOUNT LIGHT 2.3M
- 2.3 — WALL MOUNT LIGHT 2.3M (DIM)
- 0.3 — WALL MOUNT LIGHT 0.3M WEATHERPROOF
- 2.3 — WALL MOUNT LIGHT 2.1M, WEATHERPROOF
- CEILING MOUNT LIGHT, WEATHERPROOF
- EMERGENCY LIGHT
- CEILING FAN
- WF — WALL MOUNTED FAN
- DIM LIGHT DIMER
- FD — FAN REGULATOR
- 1G — ONE WAY SWITCH 1.2M (1GNG)
- 2G — ONE WAY SWITCH 1.2M (2GNG)
- 3G — ONE WAY SWITCH 1.2M (3GNG)
- 4G — ONE WAY SWITCH 1.2M (4GNG)
- 2G — TWO WAY SWITCH 1.2M (2GNG)
- 0.3 — 13A WALL SOCKET OUTLET 0.3m (SGL GNG)
- 1.2 — 13A WALL SOCKET OUTLET 1.2m (SGL GNG)
- 2.1 — 13A WALL SOCKET OUTLET 2.1m (SGL GNG)
- 0.3 — 13A WALL SOCKET OUTLET 0.3m (DBL GNG)
- 1.2 — 13A WALL SOCKET OUTLET 1.2m (DBL GNG)
- 2.1 — 13A WALL SOCKET OUTLET 2.1m (DBL GNG)
- TELEPHONE SOCKET
- NET — NET WORK
- TV — CABLE TV
- CCTV CAMERA
- 2x4' ceiling recessed tube light with prismatic cover
- 9000 BTU with 15Amp Socket outlet
- 12000 BTU with 15Amp Socket outlet
- 18000 BTU with 15Amp Socket outlet
- 24000 BTU with 15Amp Socket outlet

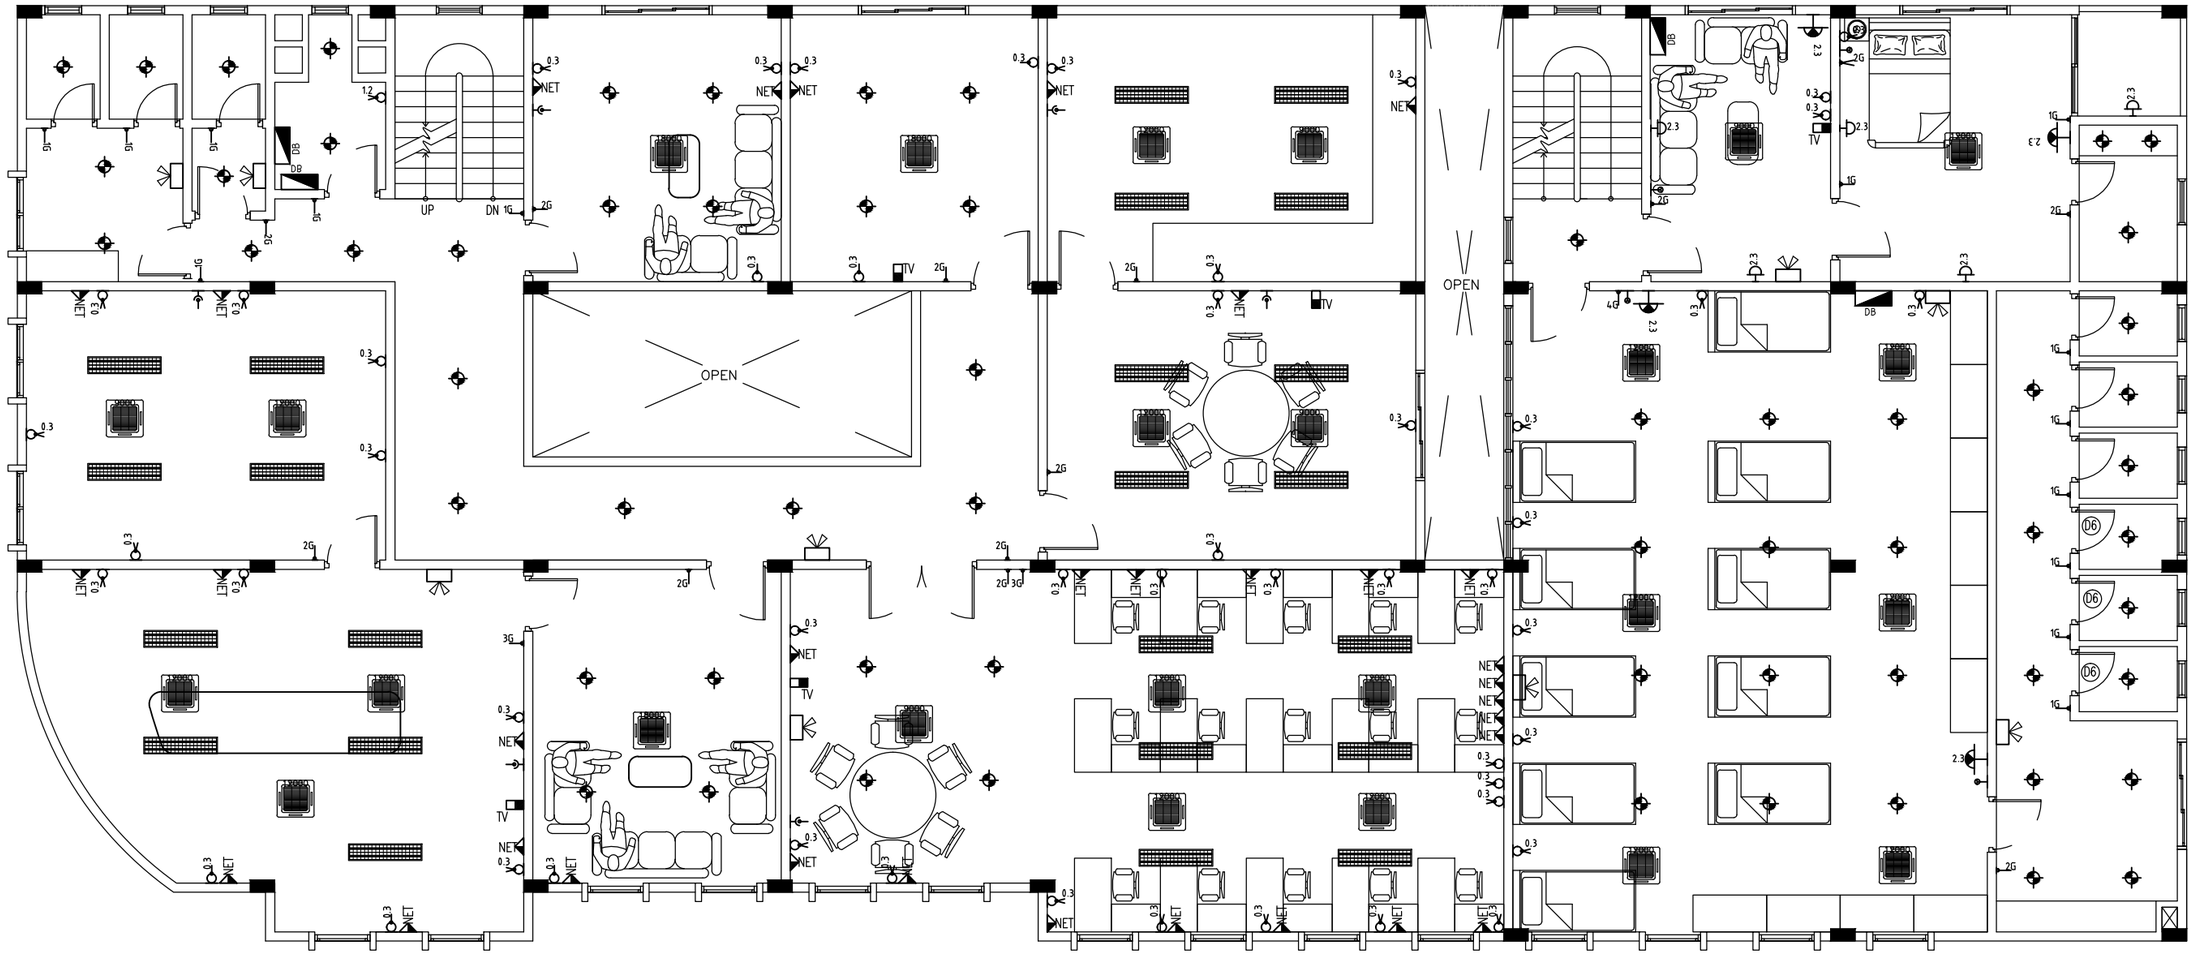

FIRST FLOOR PLAN

SCALE 1:100

INFRASTRUCTURE UNIT FINANCE DEPARTMENT MALDIVES POLICE SERVICE MALE' REPUBLIC OF MALDIVES	PROJECT TITLE **HULHUMALE' POLICE STATION NEIGHBORHOOD - 1**	RECOMMENDATION APPROVED BY **ISMAIL NAVEEN** CHIEF SUPERINTENDENT OF POLICE	DESIGN APPROVED BY **AZEEM WAHEED** CHIEF INSPECTOR OF POLICE	APPROVED BY **AHMED MOHAMED** CHIEF SUPERINTENDENT OF POLICE	ARCHITECT / DESIGNER **ISMAIL RAFEEU** POLICE STAFF SERGEANT STRUCTURAL ENGINEER **RAMEEZ** ADEPT MALDIVES PVT LTD	DRAWN BY **ISMAIL RAFEEU** POLICE STAFF SERGEANT CHECKED BY **ABDUL WAHID MOHAMED** ADEPT MALDIVES PVT LTD	DATE **15 - 02 - 2015** REVISED DATE	DRAWING NO **A 04** SHEET NO **04/26**

The drawings, concept and design contained are the properties of Maldives Police Service. Use of any kind of copy of whole or part of this drawing, concept or design or use on other projects or sites other than that specified on this drawing is strictly prohibited.

ELECTRICAL LEGEND

- MDB — MAIN DISTRIBUTION BOARD
- DB — D-BOARD
- CEILING RECESSED LIGHT
- CEILING MOUNT LIGHT
- 2.3 — WALL MOUNT LIGHT 2.3M
- 2.3 — WALL MOUNT LIGHT 2.3M (DIM)
- 0.3 — WALL MOUNT LIGHT 0.3M WEATHERPROOF
- 2.3 — WALL MOUNT LIGHT 2.1M, WEATHERPROOF
- CEILING MOUNT LIGHT, WEATHERPROOF
- EMERGENCY LIGHT
- CEILING FAN
- WF — WALL MOUNTED FAN
- DIM LIGHT DIMER
- FD — FAN REGULATOR
- 1G — ONE WAY SWITCH 1.2M (1GNG)
- 2G — ONE WAY SWITCH 1.2M (2GNG)
- 3G — ONE WAY SWITCH 1.2M (3GNG)
- 4G — ONE WAY SWITCH 1.2M (4GNG)
- 2G — TWO WAY SWITCH 1.2M (2GNG)
- 0.3 — 13A WALL SOCKET OUTLET 0.3m (SGL GNG)
- 1.2 — 13A WALL SOCKET OUTLET 1.2m (SGL GNG)
- 2.1 — 13A WALL SOCKET OUTLET 2.1m (SGL GNG)
- 0.3 — 13A WALL SOCKET OUTLET 0.3m (DBL GNG)
- 1.2 — 13A WALL SOCKET OUTLET 1.2m (DBL GNG)
- 2.1 — 13A WALL SOCKET OUTLET 2.1m (DBL GNG)
- TELEPHONE SOCKET
- NET — NET WORK
- TV — CABLE TV
- CCTV — CCTV CAMERA
- 2x4' ceiling recessed tube light with prismatic cover
- 9000 BTU with 15Amp Socket outlet
- 12000 BTU with 15Amp Socket outlet
- 18000 BTU with 15Amp Socket outlet
- 24000 BTU with 15Amp Socket outlet

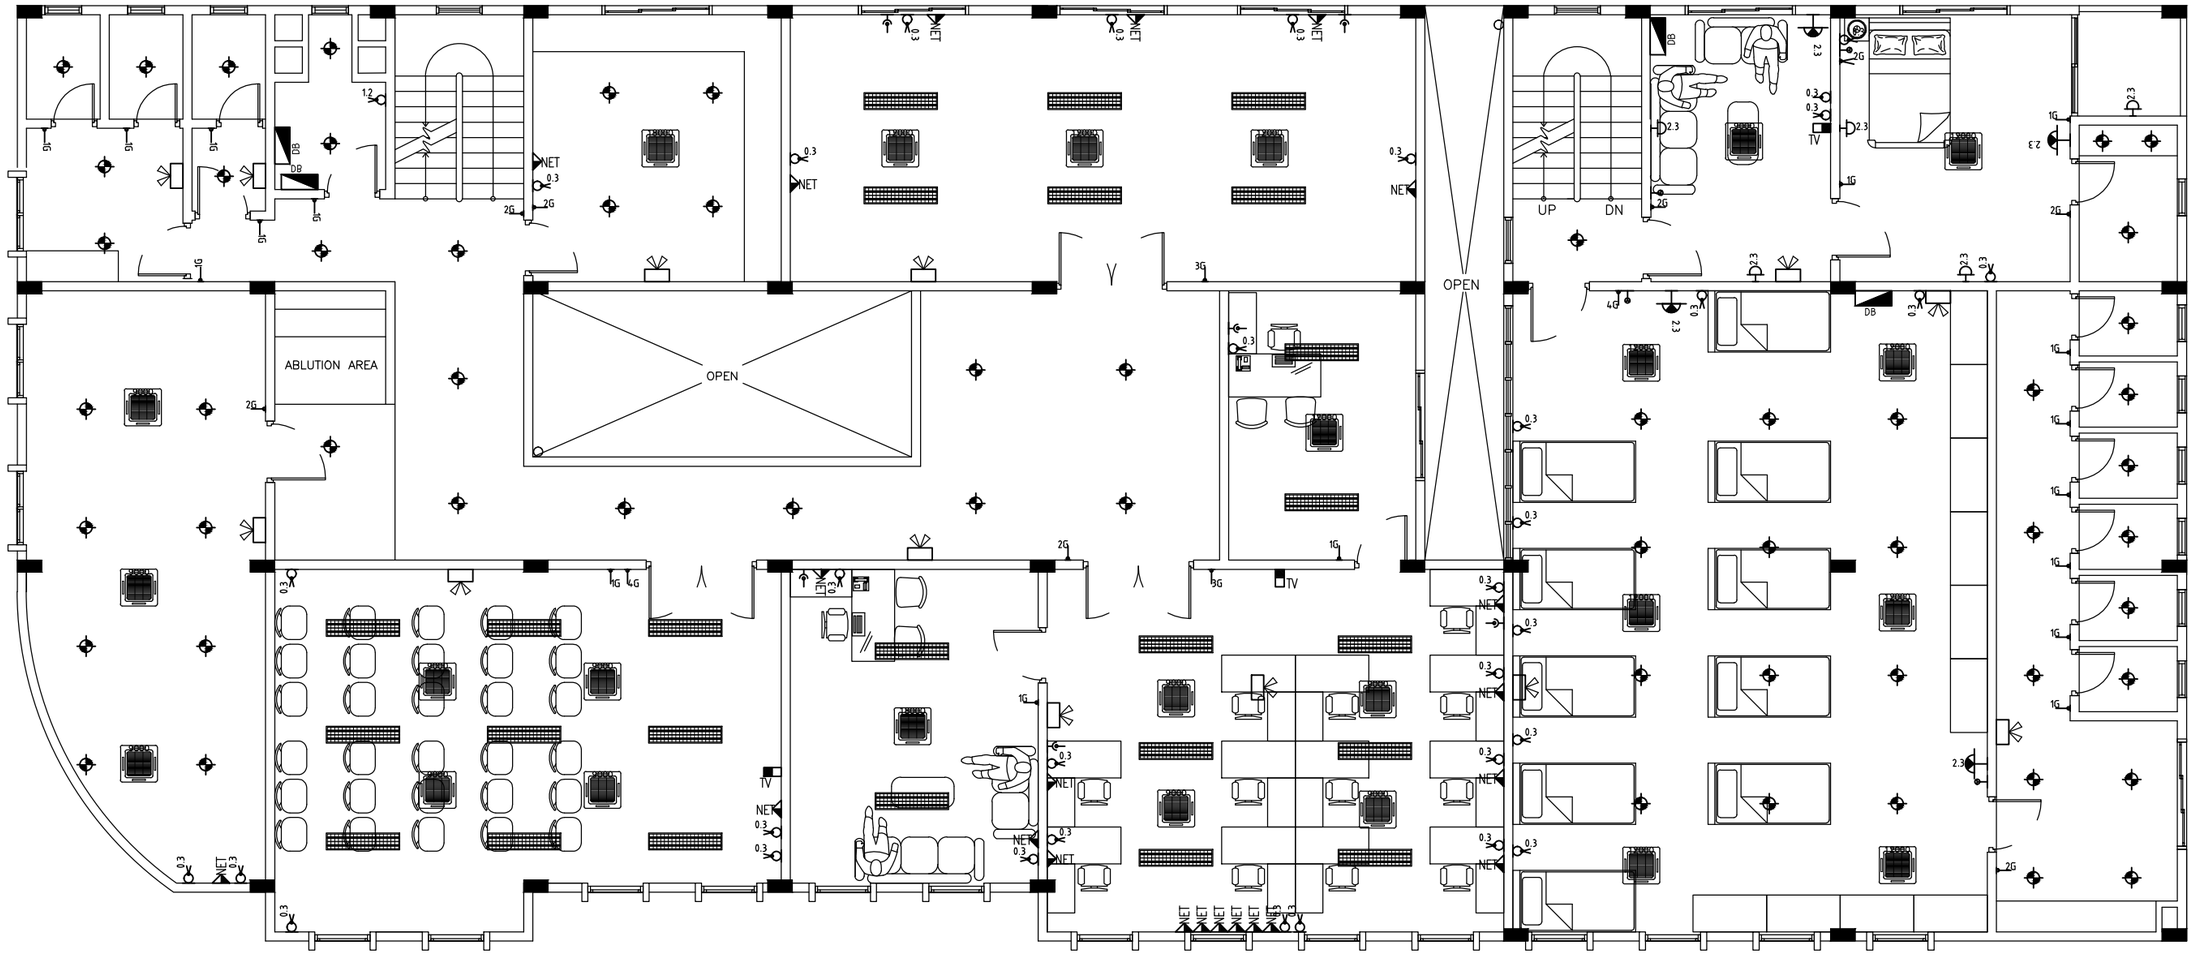

SECOND FLOOR PLAN

SCALE 1:100

INFRASTRUCTURE UNIT
FINANCE DEPARTMENT
MALDIVES POLICE SERVICE
MALE' REPUBLIC OF MALDIVES

PROJECT TITLE
HULHUMALE' POLICE STATION NEIGHBORHOOD - 1

RECOMMENDATION APPROVED BY
ISMAIL NAVEEN
CHIEF SUPERINTENDENT OF POLICE

DESIGN APPROVED BY
AZEEM WAHEED
CHIEF INSPECTOR OF POLICE

APPROVED BY
AHMED MOHAMED
CHIEF SUPERINTENDENT OF POLICE

ARCHITECT / DESIGNER
ISMAIL RAFEEU
POLICE STAFF SERGEANT

DRAWN BY
ISMAIL RAFEEU
POLICE STAFF SERGEANT

STRUCTURAL ENGINEER
RAMEEZ
ADEPT MALDIVES PVT LTD

CHECKED BY
ABDUL WAHID MOHAMED
ADEPT MALDIVES PVT LTD

DATE
15 - 02 - 2015

REVISED DATE

DRAWING NO
A 05

SHEET NO
05/26

The drawings, concept and design contained are the properties of Maldives Police Service. Use of any kind of copy of whole or part of this drawing, concept or design or use on other projects or sites other than that specified on this drawing is strictly prohibited.

ELECTRICAL LEGEND

- MDB — MAIN DISTRIBUTION BOARD
- DB — D-BOARD
- CEILING RECESSED LIGHT
- CEILING MOUNT LIGHT
- 2.3 — WALL MOUNT LIGHT 2.3M
- 2.3 — WALL MOUNT LIGHT 2.3M (DIM)
- 0.3 — WALL MOUNT LIGHT 0.3M WEATHERPROOF
- 2.3 — WALL MOUNT LIGHT 2.1M, WEATHERPROOF
- CEILING MOUNT LIGHT, WEATHERPROOF
- EMERGENCY LIGHT
- CEILING FAN
- WF — WALL MOUNTED FAN
- DIM LIGHT DIMER
- FD — FAN REGULATOR
- 1G — ONE WAY SWITCH 1.2M (1GNG)
- 2G — ONE WAY SWITCH 1.2M (2GNG)
- 3G — ONE WAY SWITCH 1.2M (3GNG)
- 4G — ONE WAY SWITCH 1.2M (4GNG)
- 2G — TWO WAY SWITCH 1.2M (2GNG)
- 0.3 — 13A WALL SOCKET OUTLET 0.3m (SGL GNG)
- 1.2 — 13A WALL SOCKET OUTLET 1.2m (SGL GNG)
- 2.1 — 13A WALL SOCKET OUTLET 2.1m (SGL GNG)
- 0.3 — 13A WALL SOCKET OUTLET 0.3m (DBL GNG)
- 1.2 — 13A WALL SOCKET OUTLET 1.2m (DBL GNG)
- 2.1 — 13A WALL SOCKET OUTLET 2.1m (DBL GNG)
- TELEPHONE SOCKET
- NET — NET WORK
- TV — CABLE TV
- CCTV — CCTV CAMERA
- 2x4' ceiling recessed tube light with prismatic cover
- 9000 BTU with 15Amp Socket outlet
- 12000 BTU with 15Amp Socket outlet
- 18000 BTU with 15Amp Socket outlet
- 24000 BTU with 15Amp Socket outlet

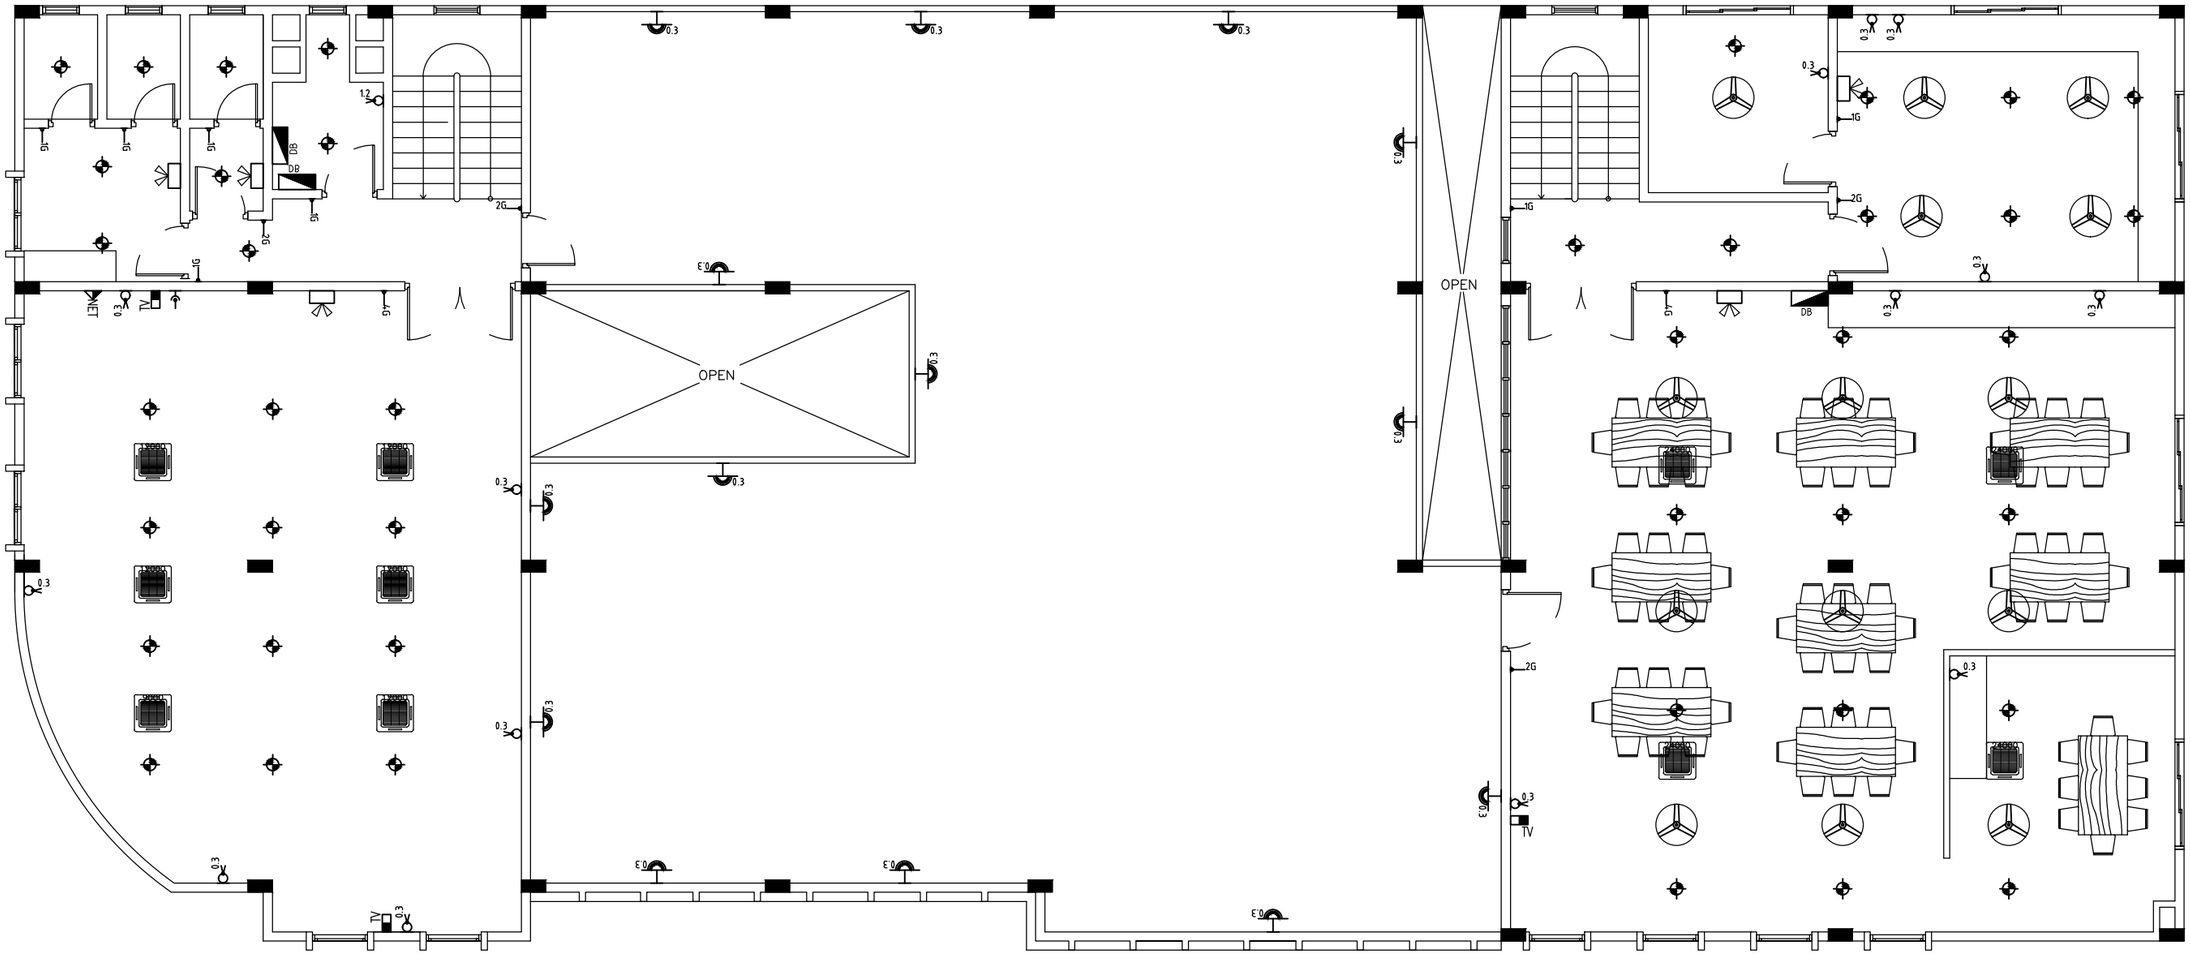

TERRACE FLOOR PLAN

SCALE 1:100

INFRASTRUCTURE UNIT FINANCE DEPARTMENT MALDIVES POLICE SERVICE MALE' REPUBLIC OF MALDIVES	PROJECT TITLE **HULHUMALE' POLICE STATION NEIGHBORHOOD - 1**	RECOMMENDATION APPROVED BY **ISMAIL NAVEEN** CHIEF SUPERINTENDENT OF POLICE	DESIGN APPROVED BY **AZEEM WAHEED** CHIEF INSPECTOR OF POLICE	APPROVED BY **AHMED MOHAMED** CHIEF SUPERINTENDENT OF POLICE	ARCHITECT / DESIGNER **ISMAIL RAFEEU** POLICE STAFF SERGEANT STRUCTURAL ENGINEER **RAMEEZ** ADEPT MALDIVES PVT LTD	DRAWN BY **ISMAIL RAFEEU** POLICE STAFF SERGEANT CHECKED BY **ABDUL WAHID MOHAMED** ADEPT MALDIVES PVT LTD	DATE **15 - 02 - 2015** REVISED DATE	DRAWING NO **A 06** SHEET NO **06/26**

The drawings, concept and design contained are the properties of Maldives Police Service. Use of any kind of copy of whole or part of this drawing, concept or design or use on other projects or sites other than that specified on this drawing is strictly prohibited.

LEGEND

- MOTOR PUMP
- GATE VALVE
- WATER METER
- MWSC SUPPLY
- GROUNDWATER SUPPLY
- SEWAGE DISPOSAL
- IC — INSPECTION CHAMBER

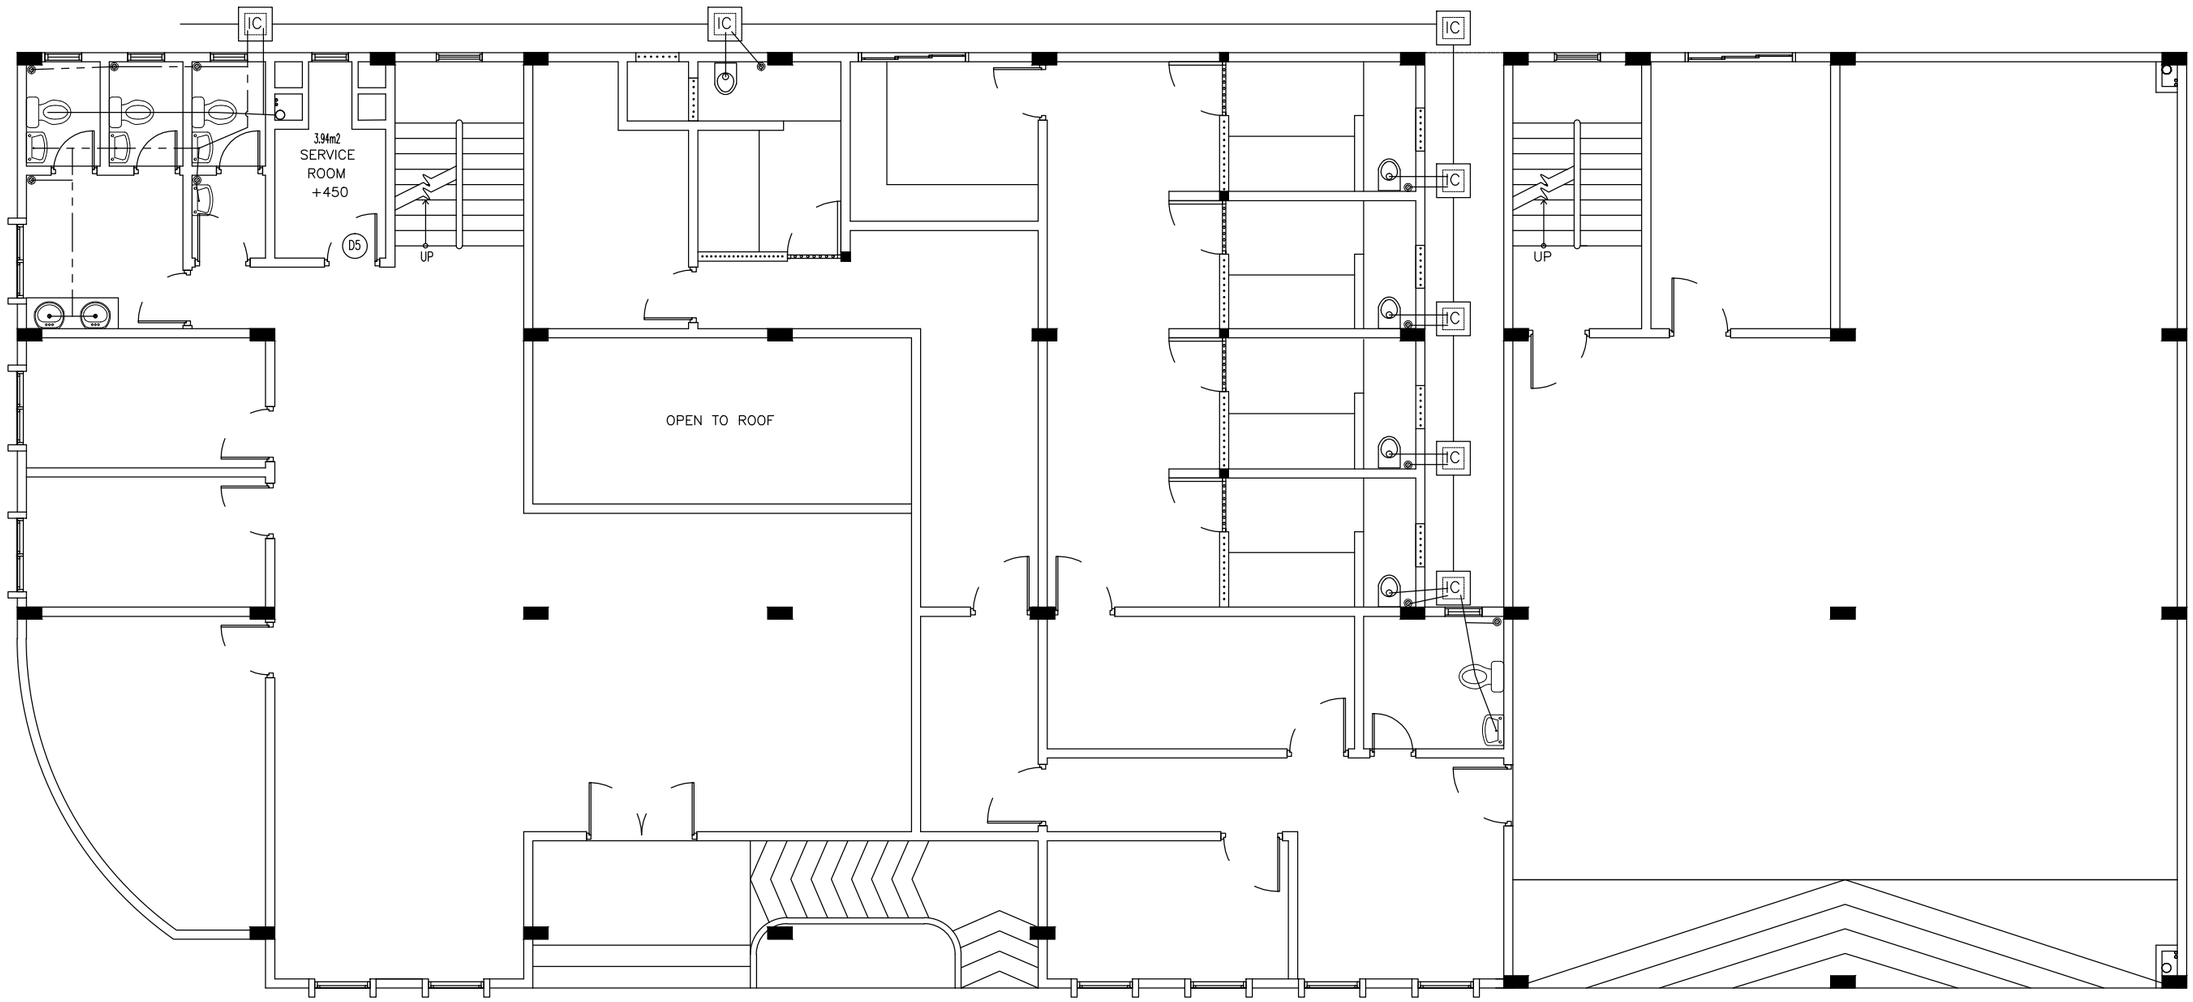

GROUND FLOOR PLAN

SCALE 1:100

INFRASTRUCTURE UNIT
FINANCE DEPARTMENT
MALDIVES POLICE SERVICE
MALE' REPUBLIC OF MALDIVES

PROJECT TITLE	RECOMMENDATION APPROVED BY	DESIGN APPROVED BY	APPROVED BY	ARCHITECT / DESIGNER	DRAWN BY	DATE	DRAWING NO
HULHUMALE' POLICE STATION NEIGHBORHOOD - 1	**ISMAIL NAVEEN** CHIEF SUPERINTENDENT OF POLICE	**AZEEM WAHEED** CHIEF INSPECTOR OF POLICE	**AHMED MOHAMED** CHIEF SUPERINTENDENT OF POLICE	**ISMAIL RAFEEU** POLICE STAFF SERGEANT	**ISMAIL RAFEEU** POLICE STAFF SERGEANT	**15 - 02 - 2015**	**A 03**
				STRUCTURAL ENGINEER **RAMEEZ** ADEPT MALDIVES PVT LTD	CHECKED BY **ABDUL WAHID MOHAMED** ADEPT MALDIVES PVT LTD	REVISED DATE	SHEET NO **03/26**

The drawings, concept and design contained are the properties of Maldives Police Service. Use of any kind of copy of whole or part of this drawing, concept or design or use on other projects or sites other than that specified on this drawing is strictly prohibited.

LEGEND

- MOTOR PUMP
- GATE VALVE
- WATER METER
- MWSC SUPPLY
- GROUNDWATER SUPPLY
- SEWAGE DISPOSAL
- INSPECTION CHAMBER

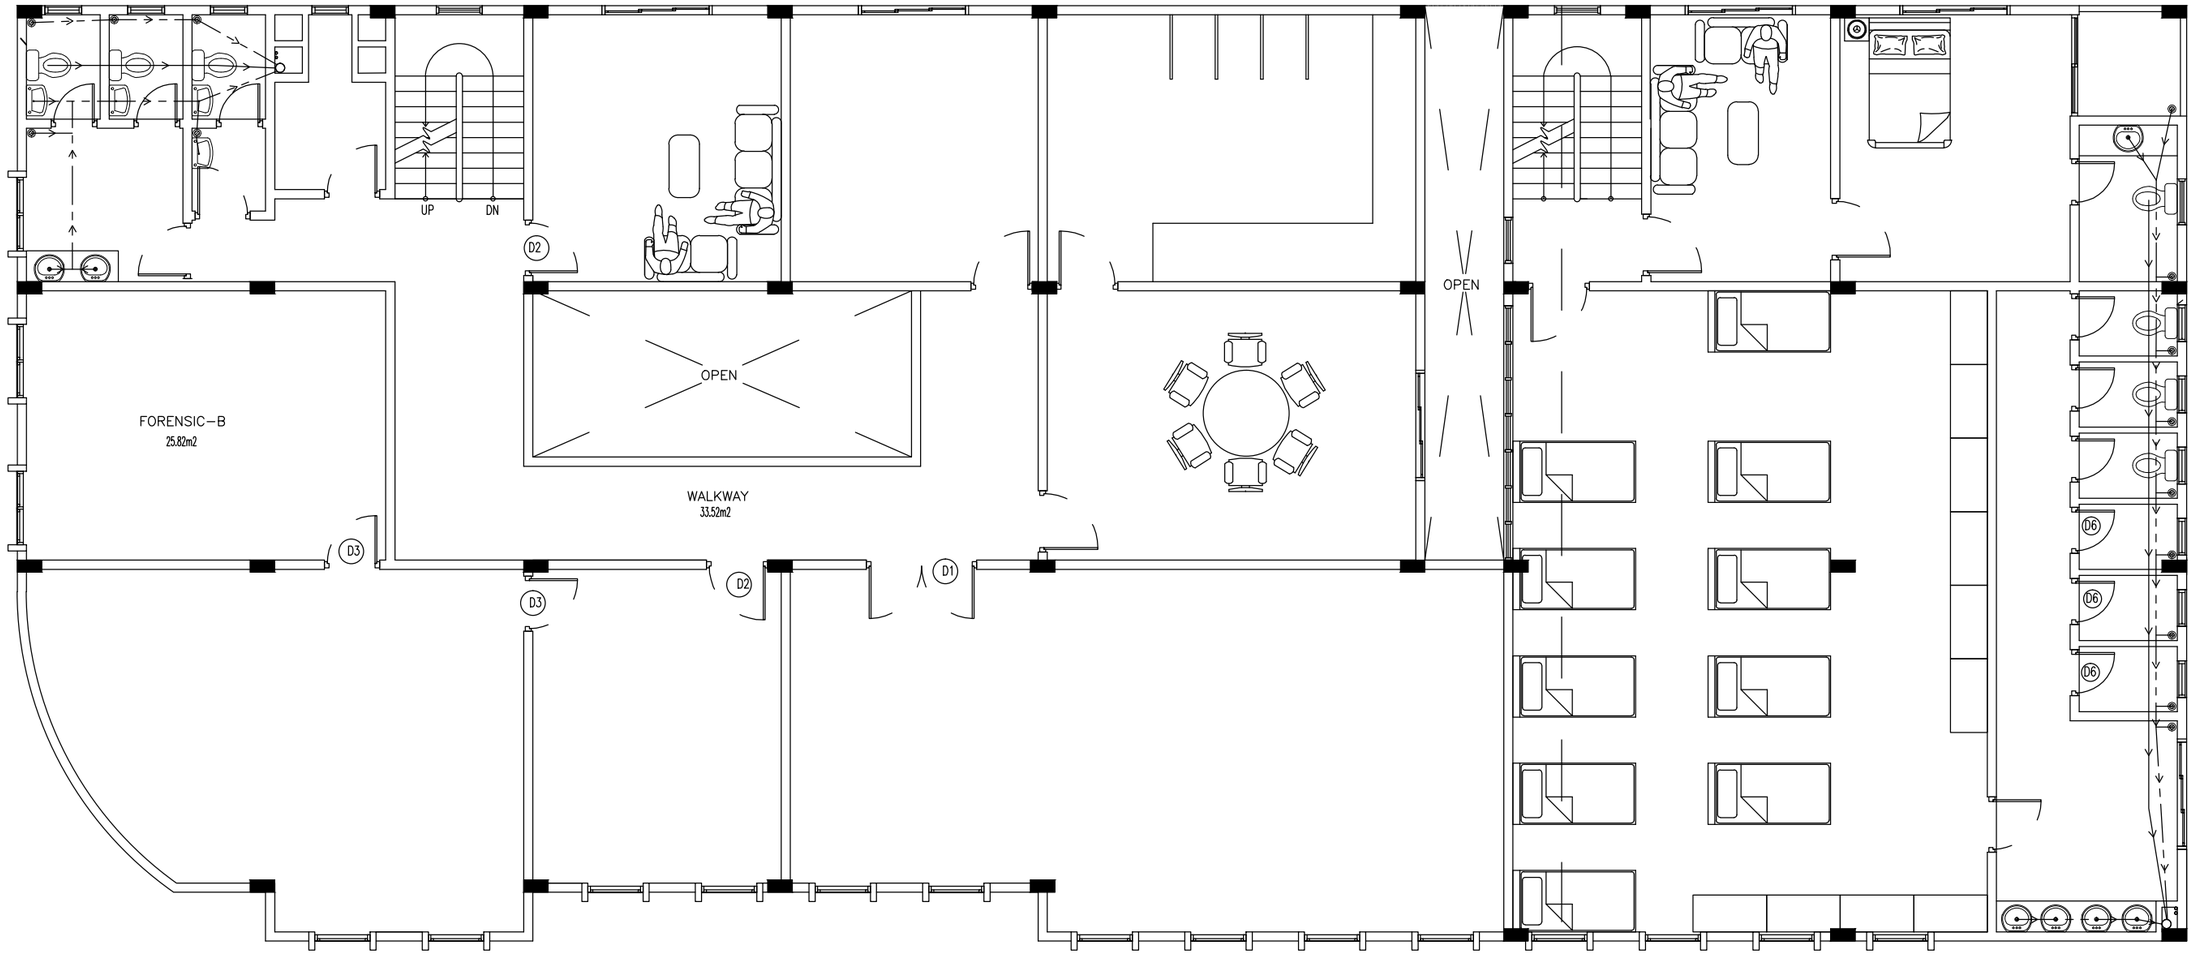

FIRST FLOOR PLAN

SCALE 1:100

INFRASTRUCTURE UNIT FINANCE DEPARTMENT MALDIVES POLICE SERVICE MALE' REPUBLIC OF MALDIVES	PROJECT TITLE **HULHUMALE' POLICE STATION NEIGHBORHOOD - 1**	RECOMMENDATION APPROVED BY **ISMAIL NAVEEN** CHIEF SUPERINTENDENT OF POLICE	DESIGN APPROVED BY **AZEEM WAHEED** CHIEF INSPECTOR OF POLICE	APPROVED BY **AHMED MOHAMED** CHIEF SUPERINTENDENT OF POLICE	ARCHITECT / DESIGNER **ISMAIL RAFEEU** POLICE STAFF SERGEANT STRUCTURAL ENGINEER **RAMEEZ** ADEPT MALDIVES PVT LTD	DRAWN BY **ISMAIL RAFEEU** POLICE STAFF SERGEANT CHECKED BY **ABDUL WAHID MOHAMED** ADEPT MALDIVES PVT LTD	DATE **15 - 02 - 2015** REVISED DATE	DRAWING NO **A 04** SHEET NO **04/26**

The drawings, concept and design contained are the properties of Maldives Police Service. Use of any kind of copy of whole or part of this drawing, concept or design or use on other projects or sites other than that specified on this drawing is strictly prohibited.

LEGEND

- MOTOR PUMP
- GATE VALVE
- WATER METER
- MWSC SUPPLY
- GROUNDWATER SUPPLY
- SEWAGE DISPOSAL
- IC — INSPECTION CHAMBER

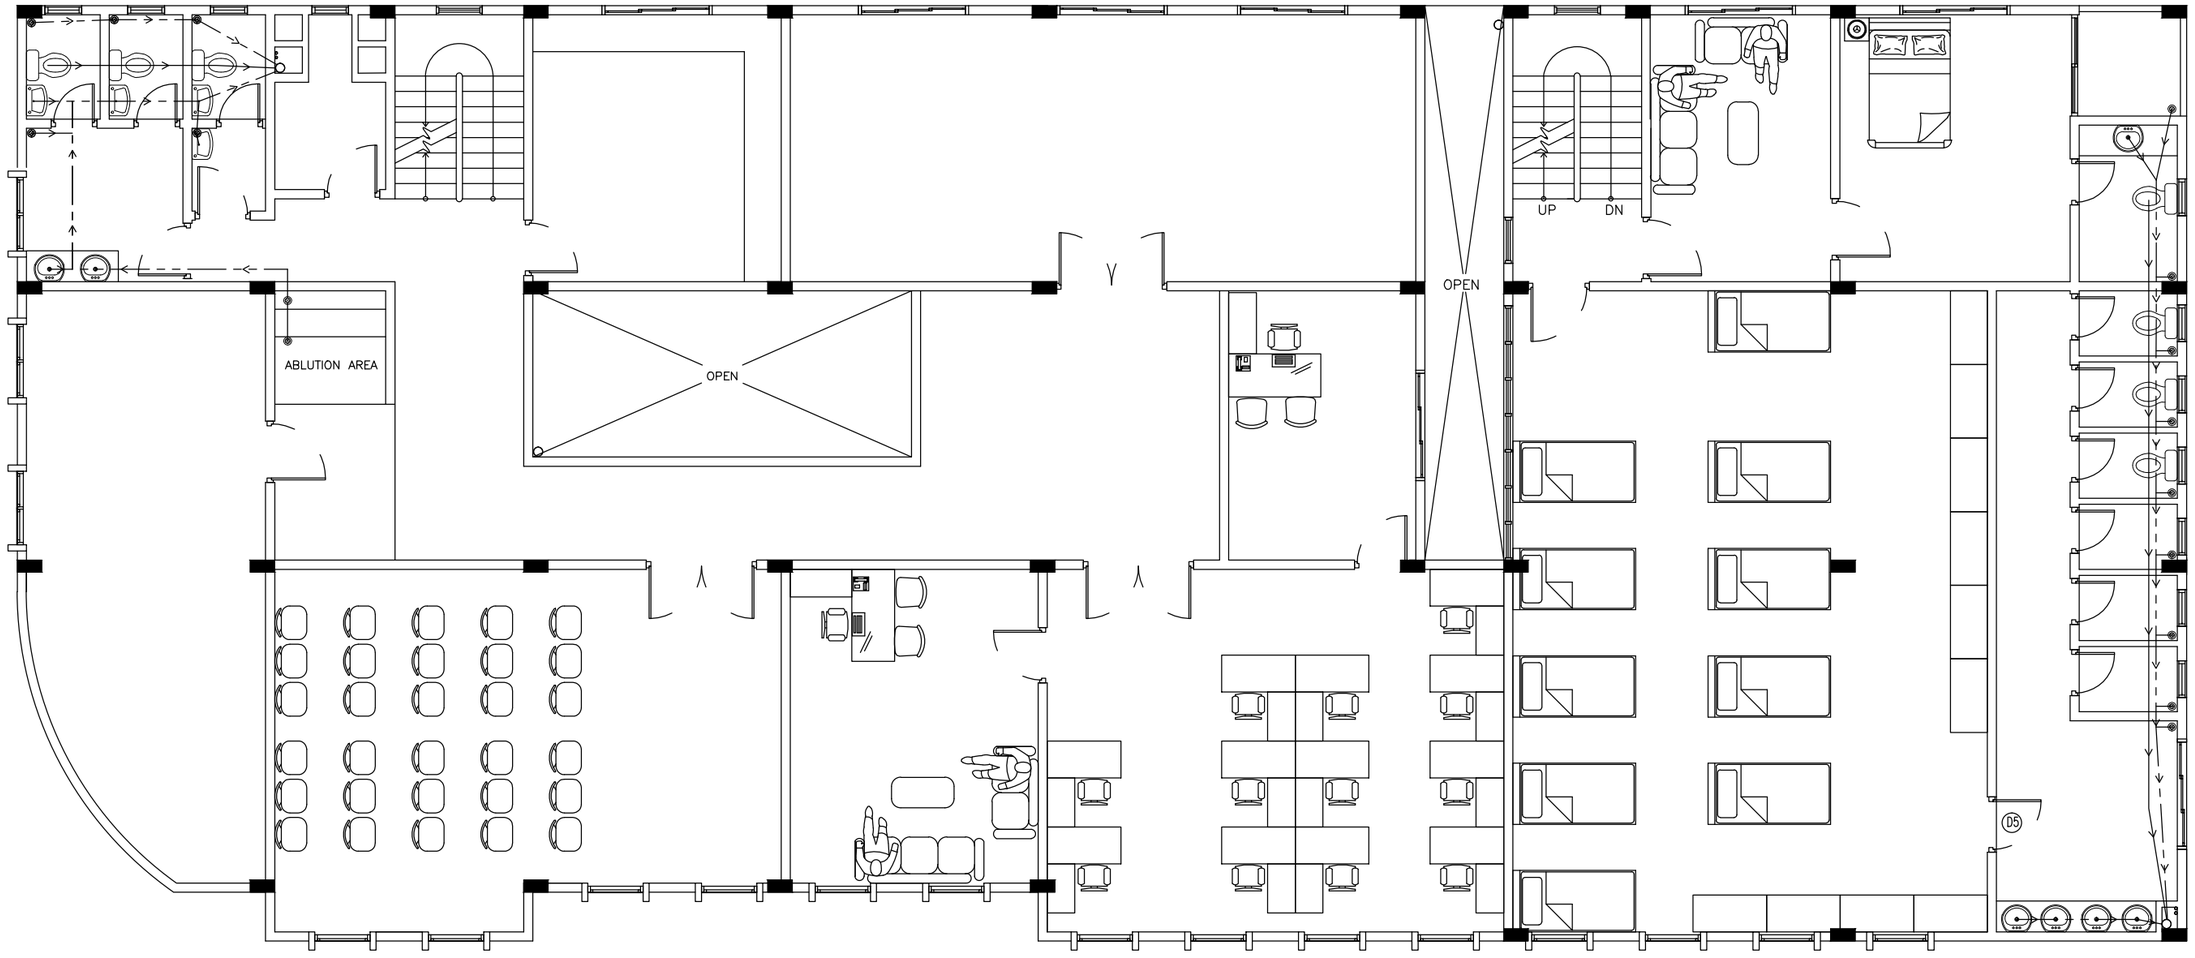

SECOND FLOOR PLAN

SCALE 1:100

INFRASTRUCTURE UNIT FINANCE DEPARTMENT MALDIVES POLICE SERVICE MALE' REPUBLIC OF MALDIVES	**PROJECT TITLE** **HULHUMALE' POLICE STATION NEIGHBORHOOD - 1**	RECOMMENDATION APPROVED BY **ISMAIL NAVEEN** CHIEF SUPERINTENDENT OF POLICE	DESIGN APPROVED BY **AZEEM WAHEED** CHIEF INSPECTOR OF POLICE	APPROVED BY **AHMED MOHAMED** CHIEF SUPERINTENDENT OF POLICE	ARCHITECT / DESIGNER **ISMAIL RAFEEU** POLICE STAFF SERGEANT STRUCTURAL ENGINEER **RAMEEZ** ADEPT MALDIVES PVT LTD	DRAWN BY **ISMAIL RAFEEU** POLICE STAFF SERGEANT CHECKED BY **ABDUL WAHID MOHAMED** ADEPT MALDIVES PVT LTD	DATE **15 - 02 - 2015** REVISED DATE	DRAWING NO SHEET NO

The drawings, concept and design contained are the properties of Maldives Police Service. Use of any kind of copy of whole or part of this drawing, concept or design or use on other projects or sites other than that specified on this drawing is strictly prohibited.

LEGEND

- MOTOR PUMP
- GATE VALVE
- WATER METER
- MWSC SUPPLY
- GROUNDWATER SUPPLY
- SEWAGE DISPOSAL
- IC — INSPECTION CHAMBER

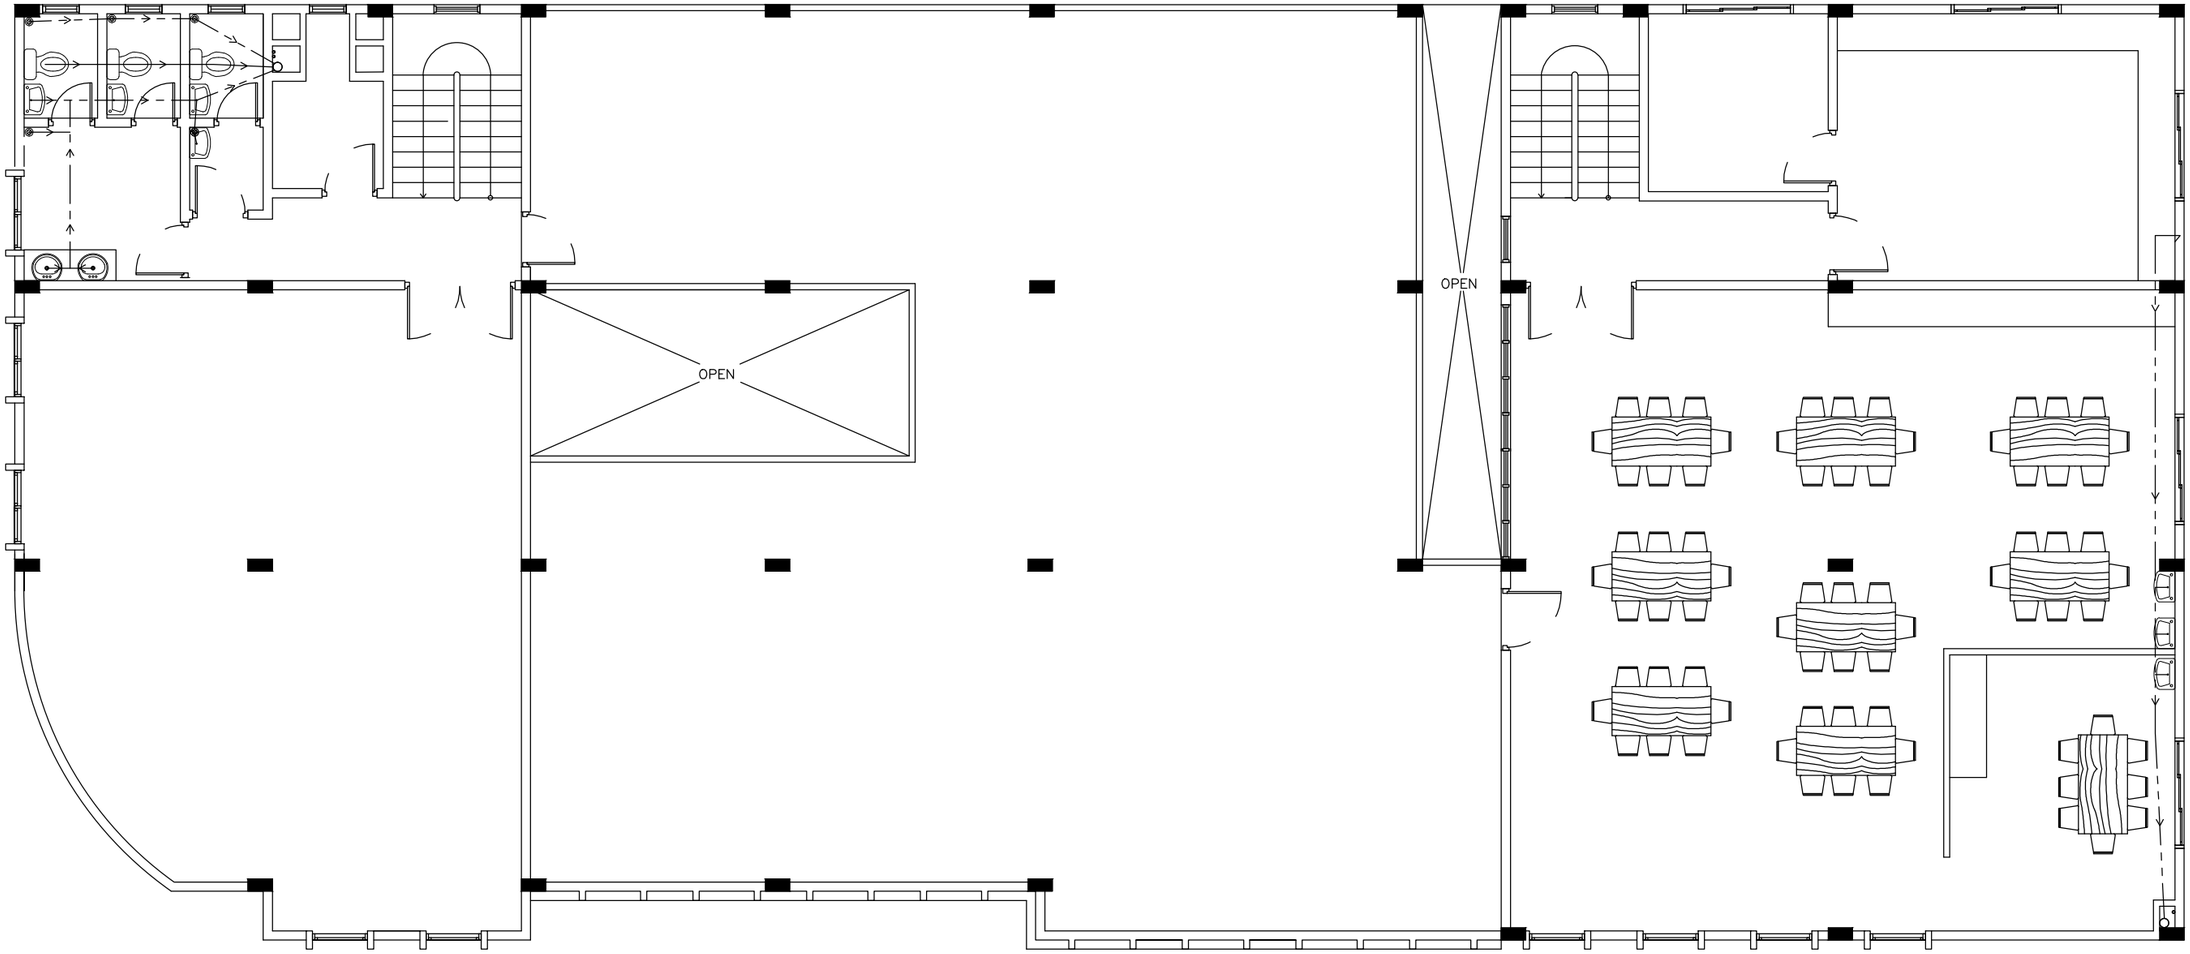

TERRACE FLOOR PLAN

SCALE 1:100

INFRASTRUCTURE UNIT FINANCE DEPARTMENT MALDIVES POLICE SERVICE MALE' REPUBLIC OF MALDIVES	PROJECT TITLE **HULHUMALE' POLICE STATION NEIGHBORHOOD - 1**	RECOMMENDATION APPROVED BY **ISMAIL NAVEEN** CHIEF SUPERINTENDENT OF POLICE	DESIGN APPROVED BY **AZEEM WAHEED** CHIEF INSPECTOR OF POLICE	APPROVED BY **AHMED MOHAMED** CHIEF SUPERINTENDENT OF POLICE	ARCHITECT / DESIGNER **ISMAIL RAFEEU** POLICE STAFF SERGEANT STRUCTURAL ENGINEER **RAMEEZ** ADEPT MALDIVES PVT LTD	DRAWN BY **ISMAIL RAFEEU** POLICE STAFF SERGEANT CHECKED BY **ABDUL WAHID MOHAMED** ADEPT MALDIVES PVT LTD	DATE **15 - 02 - 2015** REVISED DATE	DRAWING NO SHEET NO

The drawings, concept and design contained are the properties of Maldives Police Service. Use of any kind of copy of whole or part of this drawing, concept or design or use on other projects or sites other than that specified on this drawing is strictly prohibited.

LEGEND

- MOTOR PUMP
- GATE VALVE
- WATER METER
- MWSC SUPPLY
- GROUNDWATER SUPPLY
- SEWAGE DISPOSAL
- INSPECTION CHAMBER

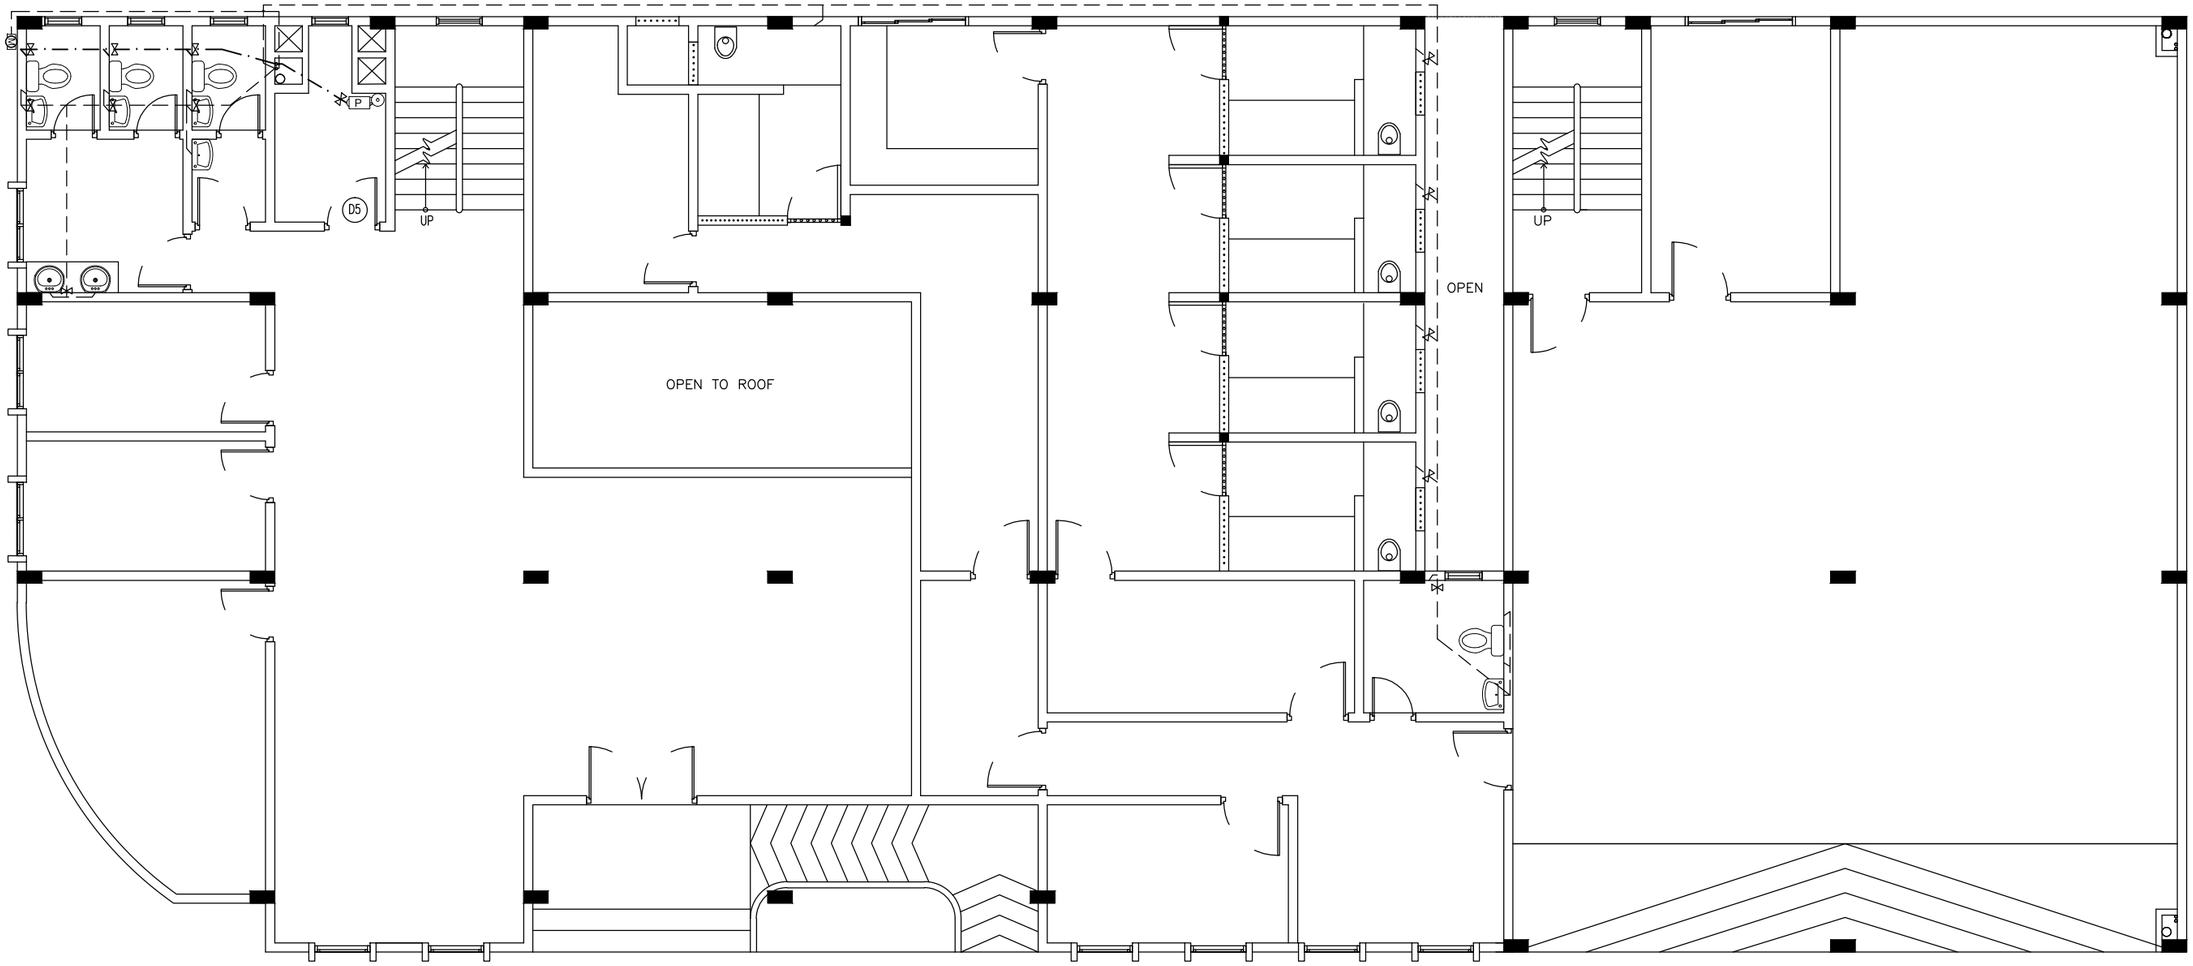

GROUND FLOOR PLAN

SCALE 1:100

INFRASTRUCTURE UNIT FINANCE DEPARTMENT MALDIVES POLICE SERVICE MALE' REPUBLIC OF MALDIVES	PROJECT TITLE **HULHUMALE' POLICE STATION NEIGHBORHOOD - 1**	RECOMMENDATION APPROVED BY **ISMAIL NAVEEN** CHIEF SUPERINTENDENT OF POLICE	DESIGN APPROVED BY **AZEEM WAHEED** CHIEF INSPECTOR OF POLICE	APPROVED BY **AHMED MOHAMED** CHIEF SUPERINTENDENT OF POLICE	ARCHITECT / DESIGNER **ISMAIL RAFEEU** POLICE STAFF SERGEANT STRUCTURAL ENGINEER **RAMEEZ** ADEPT MALDIVES PVT LTD	DRAWN BY **ISMAIL RAFEEU** POLICE STAFF SERGEANT CHECKED BY **ABDUL WAHID MOHAMED** ADEPT MALDIVES PVT LTD	DATE **15 - 02 - 2015** REVISED DATE	DRAWING NO SHEET NO

The drawings, concept and design contained are the properties of Maldives Police Service. Use of any kind of copy of whole or part of this drawing, concept or design or use on other projects or sites other than that specified on this drawing is strictly prohibited.

LEGEND

- MOTOR PUMP
- GATE VALVE
- WATER METER
- MWSC SUPPLY
- GROUNDWATER SUPPLY
- SEWAGE DISPOSAL
- INSPECTION CHAMBER

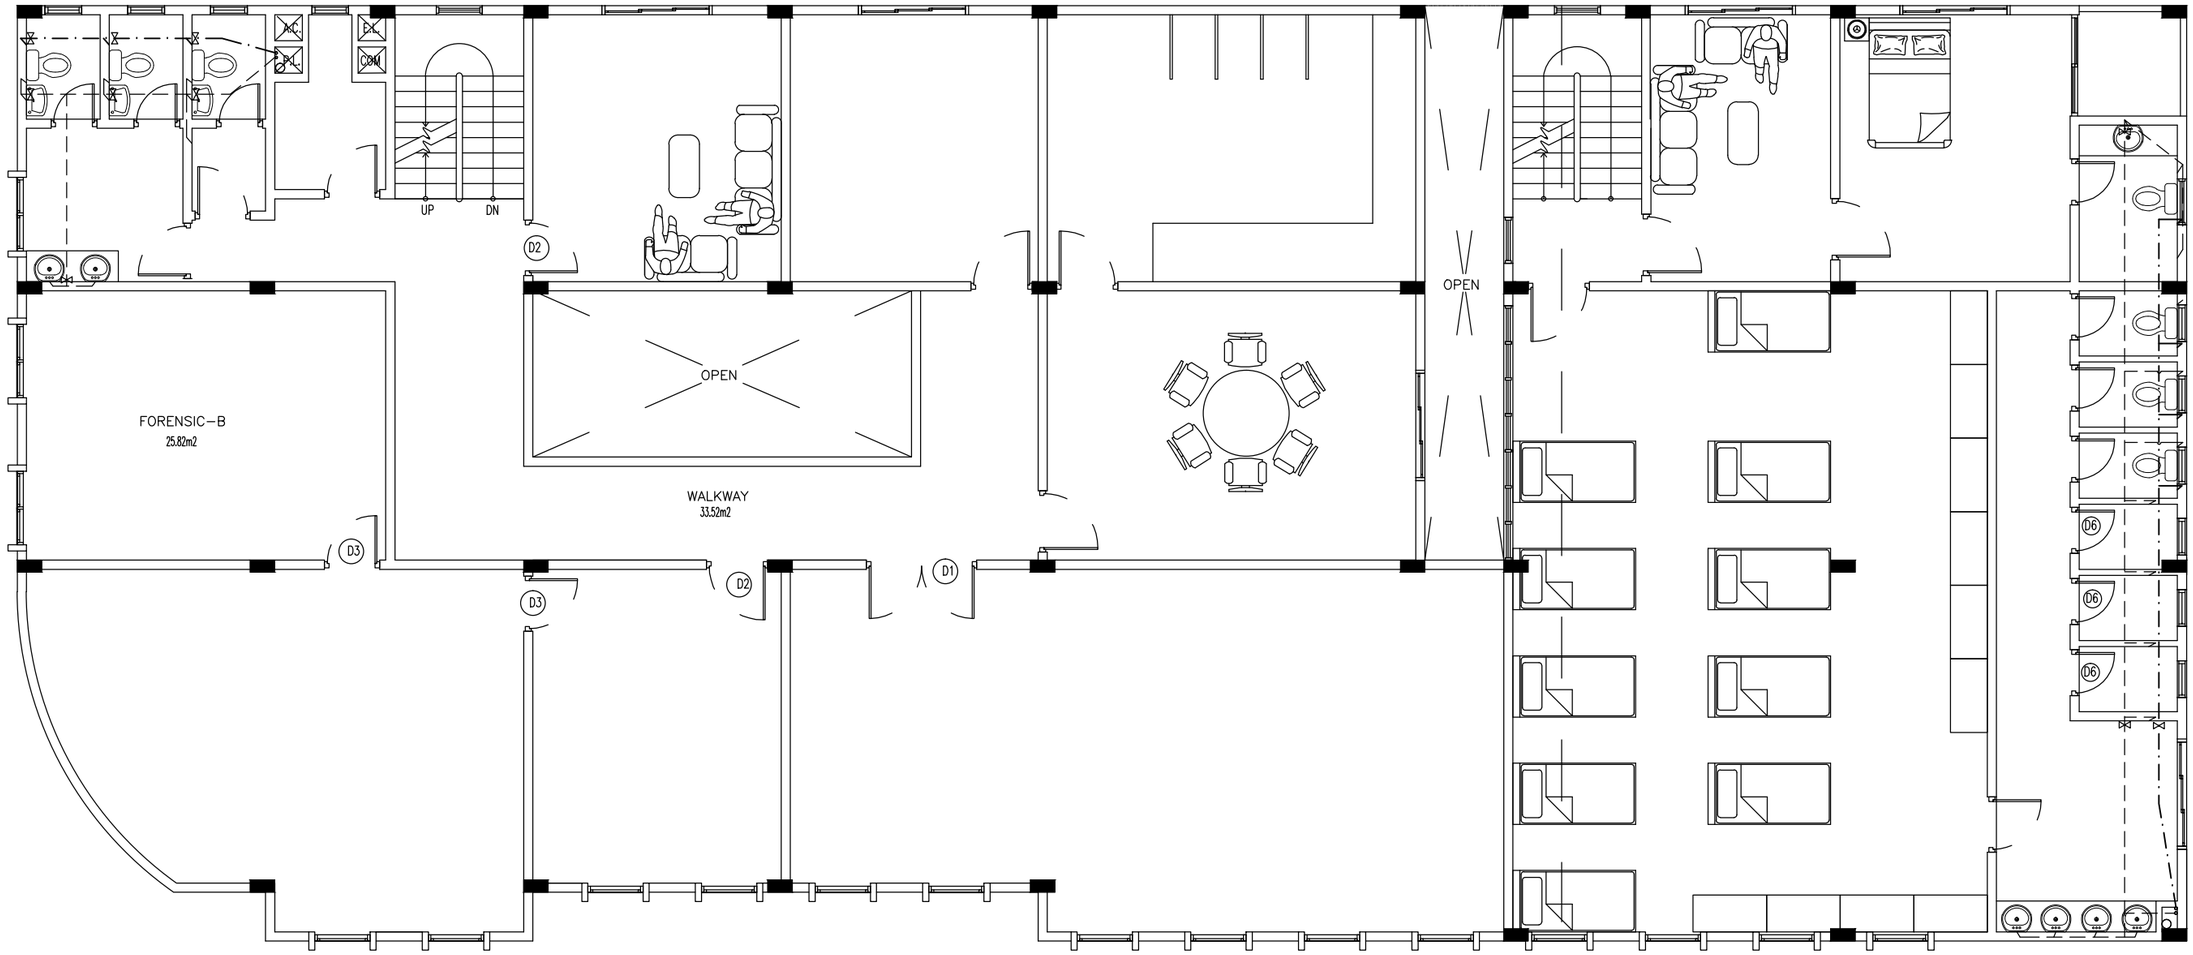

FIRST FLOOR PLAN

SCALE 1:100

INFRASTRUCTURE UNIT FINANCE DEPARTMENT MALDIVES POLICE SERVICE MALE' REPUBLIC OF MALDIVES	PROJECT TITLE **HULHUMALE' POLICE STATION NEIGHBORHOOD - 1**	RECOMMENDATION APPROVED BY **ISMAIL NAVEEN** CHIEF SUPERINTENDENT OF POLICE	DESIGN APPROVED BY **AZEEM WAHEED** CHIEF INSPECTOR OF POLICE	APPROVED BY **AHMED MOHAMED** CHIEF SUPERINTENDENT OF POLICE	ARCHITECT / DESIGNER **ISMAIL RAFEEU** POLICE STAFF SERGEANT STRUCTURAL ENGINEER **RAMEEZ** ADEPT MALDIVES PVT LTD	DRAWN BY **ISMAIL RAFEEU** POLICE STAFF SERGEANT CHECKED BY **ABDUL WAHID MOHAMED** ADEPT MALDIVES PVT LTD	DATE **15 - 02 - 2015** REVISED DATE	DRAWING NO SHEET NO

The drawings, concept and design contained are the properties of Maldives Police Service. Use of any kind of copy of whole or part of this drawing, concept or design or use on other projects or sites other than that specified on this drawing is strictly prohibited.

LEGEND

- MOTOR PUMP
- GATE VALVE
- WATER METER
- MWSC SUPPLY
- GROUNDWATER SUPPLY
- SEWAGE DISPOSAL
- IC — INSPECTION CHAMBER

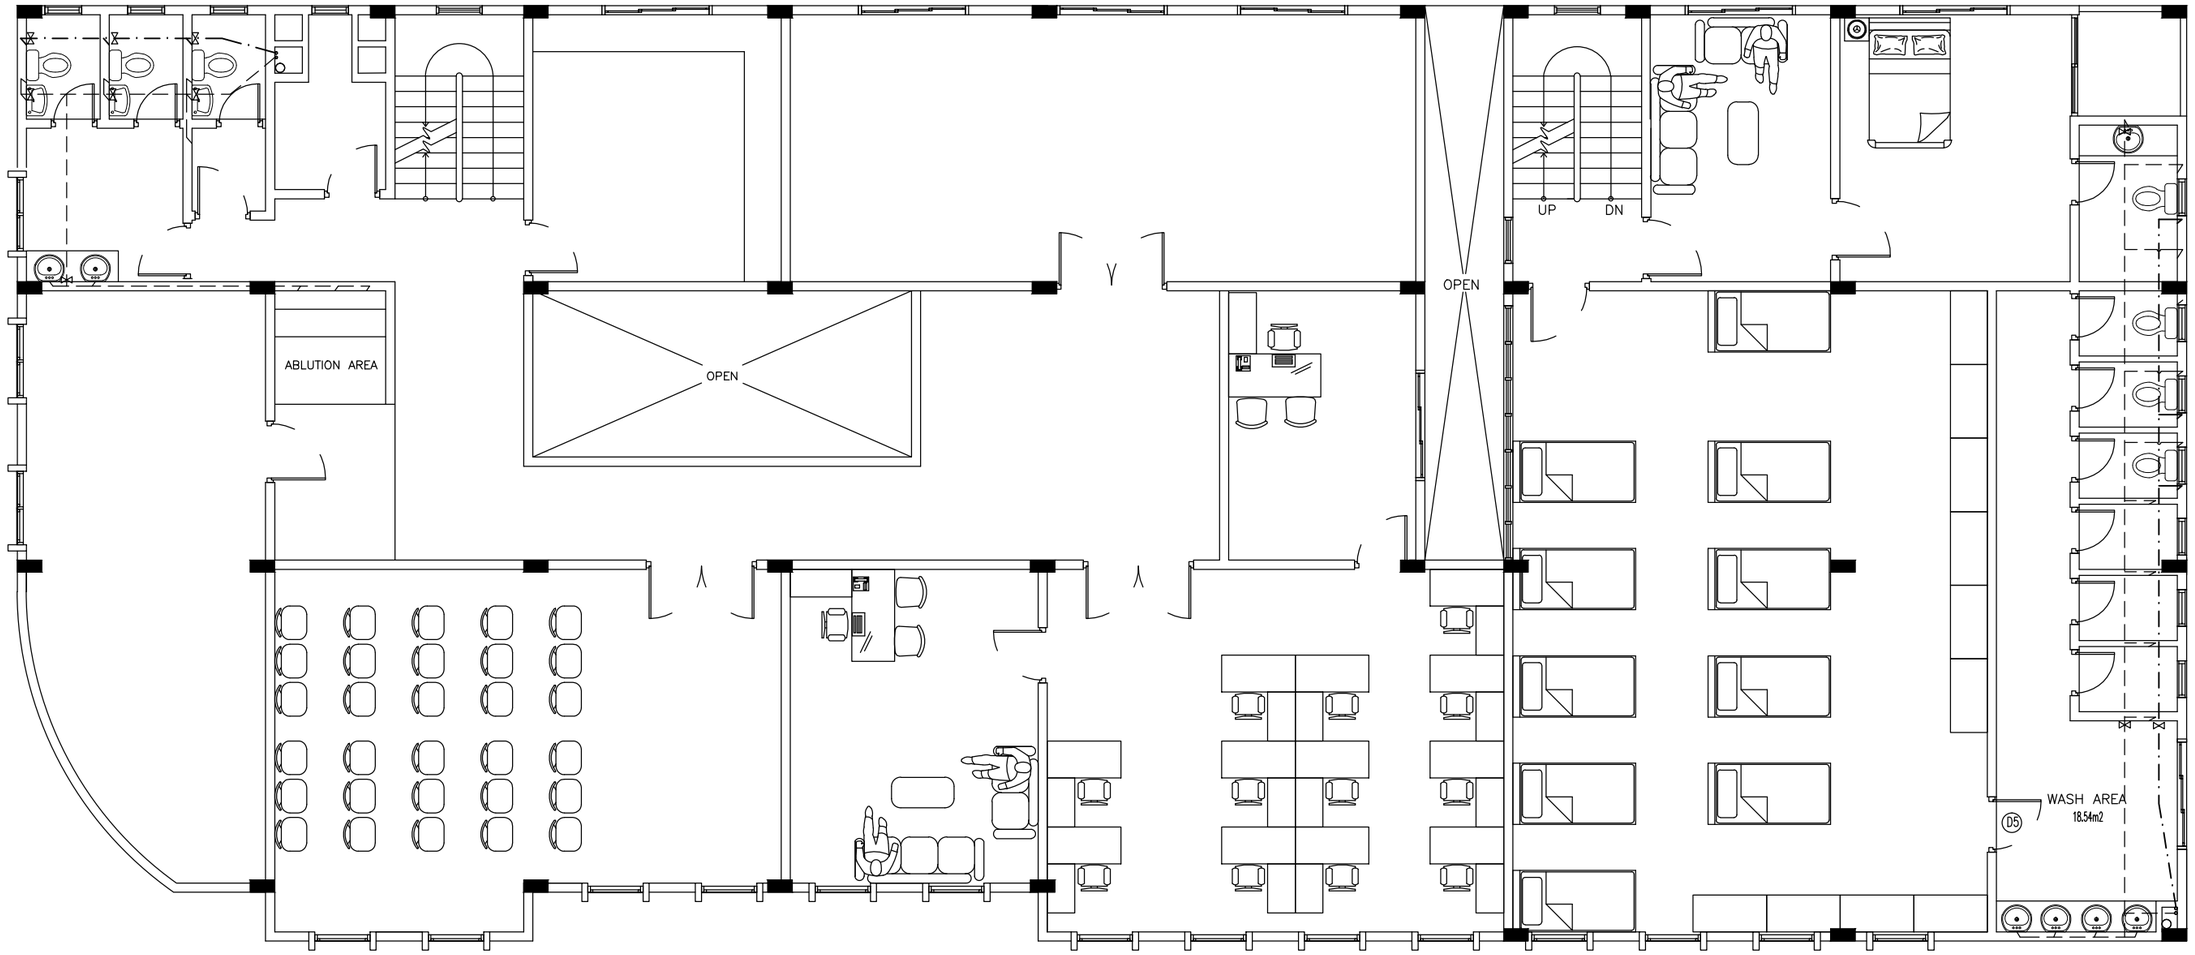

SECOND FLOOR PLAN

SCALE 1:100

INFRASTRUCTURE UNIT FINANCE DEPARTMENT MALDIVES POLICE SERVICE MALE' REPUBLIC OF MALDIVES	PROJECT TITLE **HULHUMALE' POLICE STATION NEIGHBORHOOD - 1**	RECOMMENDATION APPROVED BY **ISMAIL NAVEEN** CHIEF SUPERINTENDENT OF POLICE	DESIGN APPROVED BY **AZEEM WAHEED** CHIEF INSPECTOR OF POLICE	APPROVED BY **AHMED MOHAMED** CHIEF SUPERINTENDENT OF POLICE	ARCHITECT / DESIGNER **ISMAIL RAFEEU** POLICE STAFF SERGEANT STRUCTURAL ENGINEER **RAMEEZ** ADEPT MALDIVES PVT LTD	DRAWN BY **ISMAIL RAFEEU** POLICE STAFF SERGEANT CHECKED BY **ABDUL WAHID MOHAMED** ADEPT MALDIVES PVT LTD	DATE **15 - 02 - 2015** REVISED DATE	DRAWING NO SHEET NO

The drawings, concept and design contained are the properties of Maldives Police Service. Use of any kind of copy of whole or part of this drawing, concept or design or use on other projects or sites other than that specified on this drawing is strictly prohibited.

LEGEND

- MOTOR PUMP
- GATE VALVE
- WATER METER
- MWSC SUPPLY
- GROUNDWATER SUPPLY
- SEWAGE DISPOSAL
- IC — INSPECTION CHAMBER

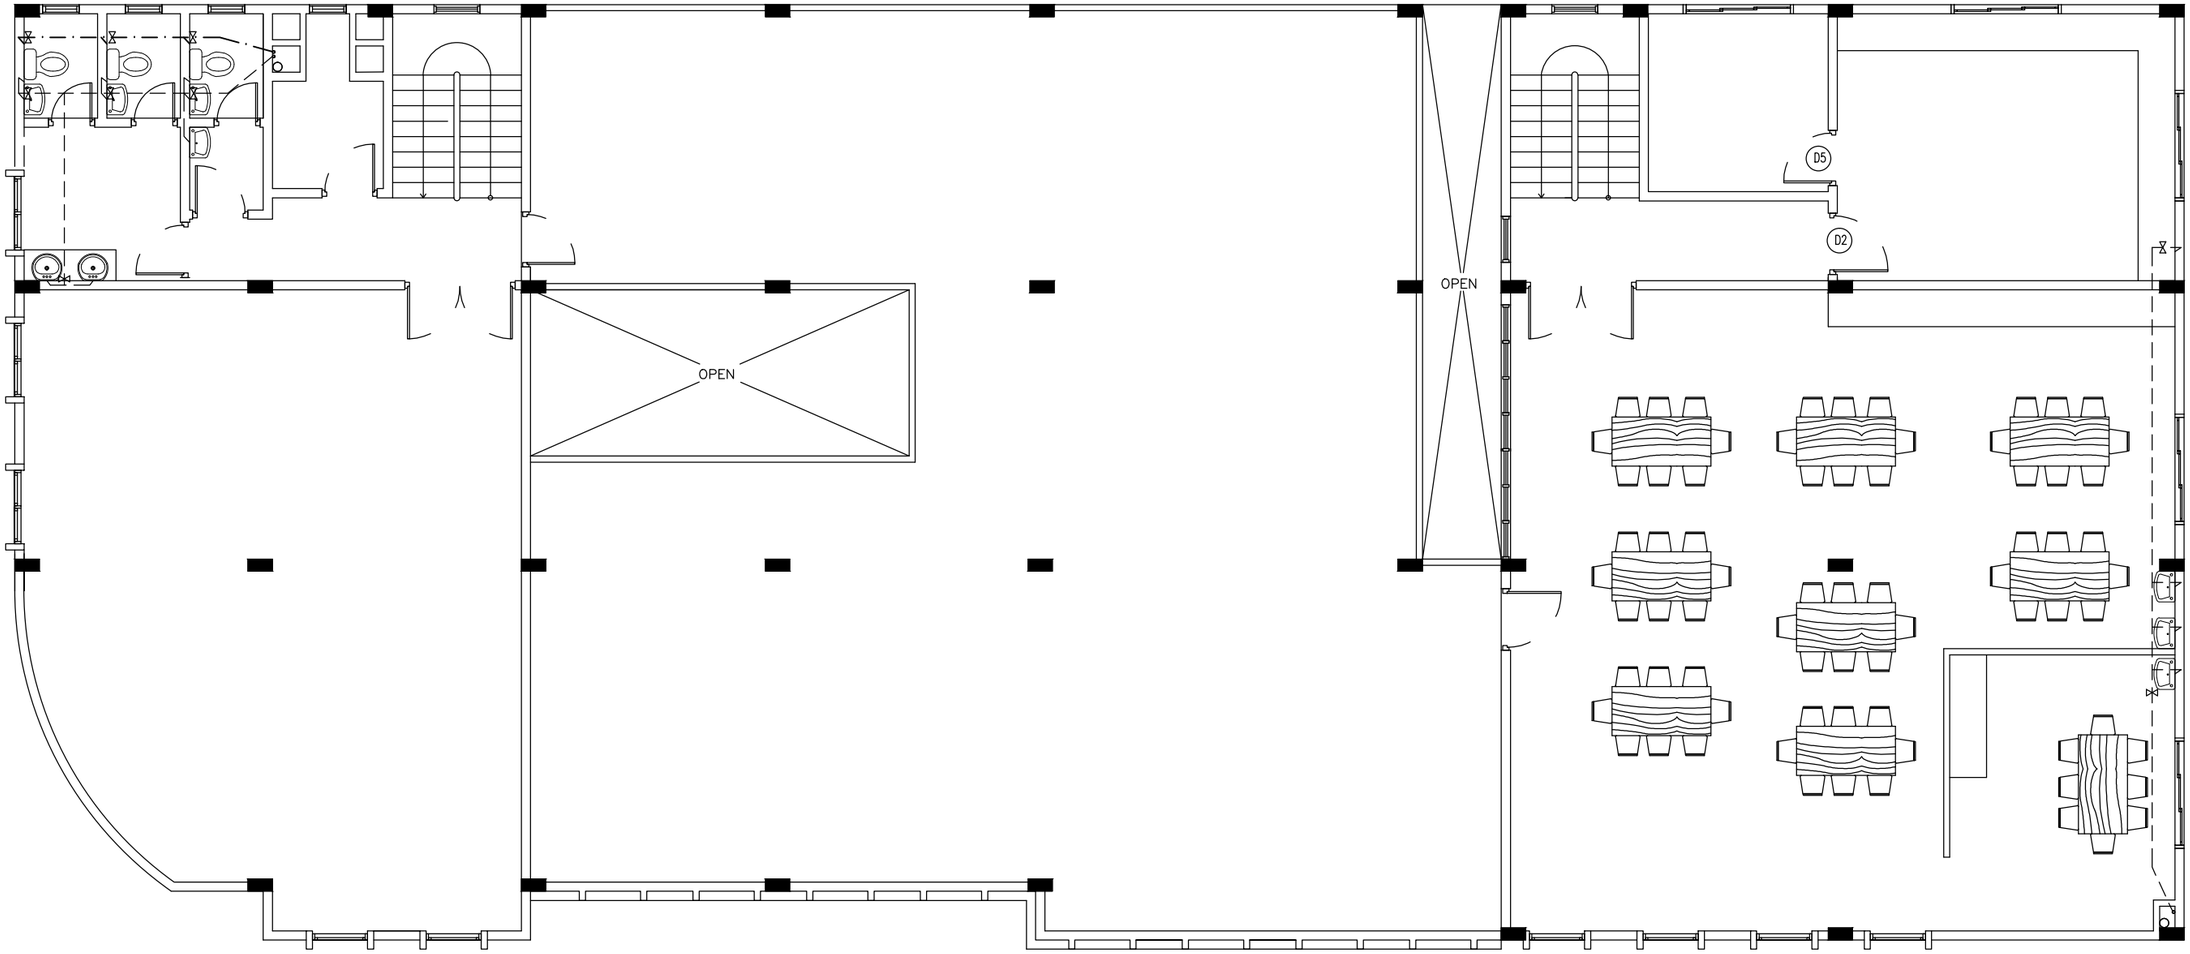

TERRACE FLOOR PLAN

SCALE 1:100

INFRASTRUCTURE UNIT FINANCE DEPARTMENT MALDIVES POLICE SERVICE MALE' REPUBLIC OF MALDIVES	PROJECT TITLE **HULHUMALE' POLICE STATION NEIGHBORHOOD - 1**	RECOMMENDATION APPROVED BY **ISMAIL NAVEEN** CHIEF SUPERINTENDENT OF POLICE	DESIGN APPROVED BY **AZEEM WAHEED** CHIEF INSPECTOR OF POLICE	APPROVED BY **AHMED MOHAMED** CHIEF SUPERINTENDENT OF POLICE	ARCHITECT / DESIGNER **ISMAIL RAFEEU** POLICE STAFF SERGEANT STRUCTURAL ENGINEER **RAMEEZ** ADEPT MALDIVES PVT LTD	DRAWN BY **ISMAIL RAFEEU** POLICE STAFF SERGEANT CHECKED BY **ABDUL WAHID MOHAMED** ADEPT MALDIVES PVT LTD	DATE **15 - 02 - 2015** REVISED DATE	DRAWING NO SHEET NO

The drawings, concept and design contained are the properties of Maldives Police Service. Use of any kind of copy of whole or part of this drawing, concept or design or use on other projects or sites other than that specified on this drawing is strictly prohibited.