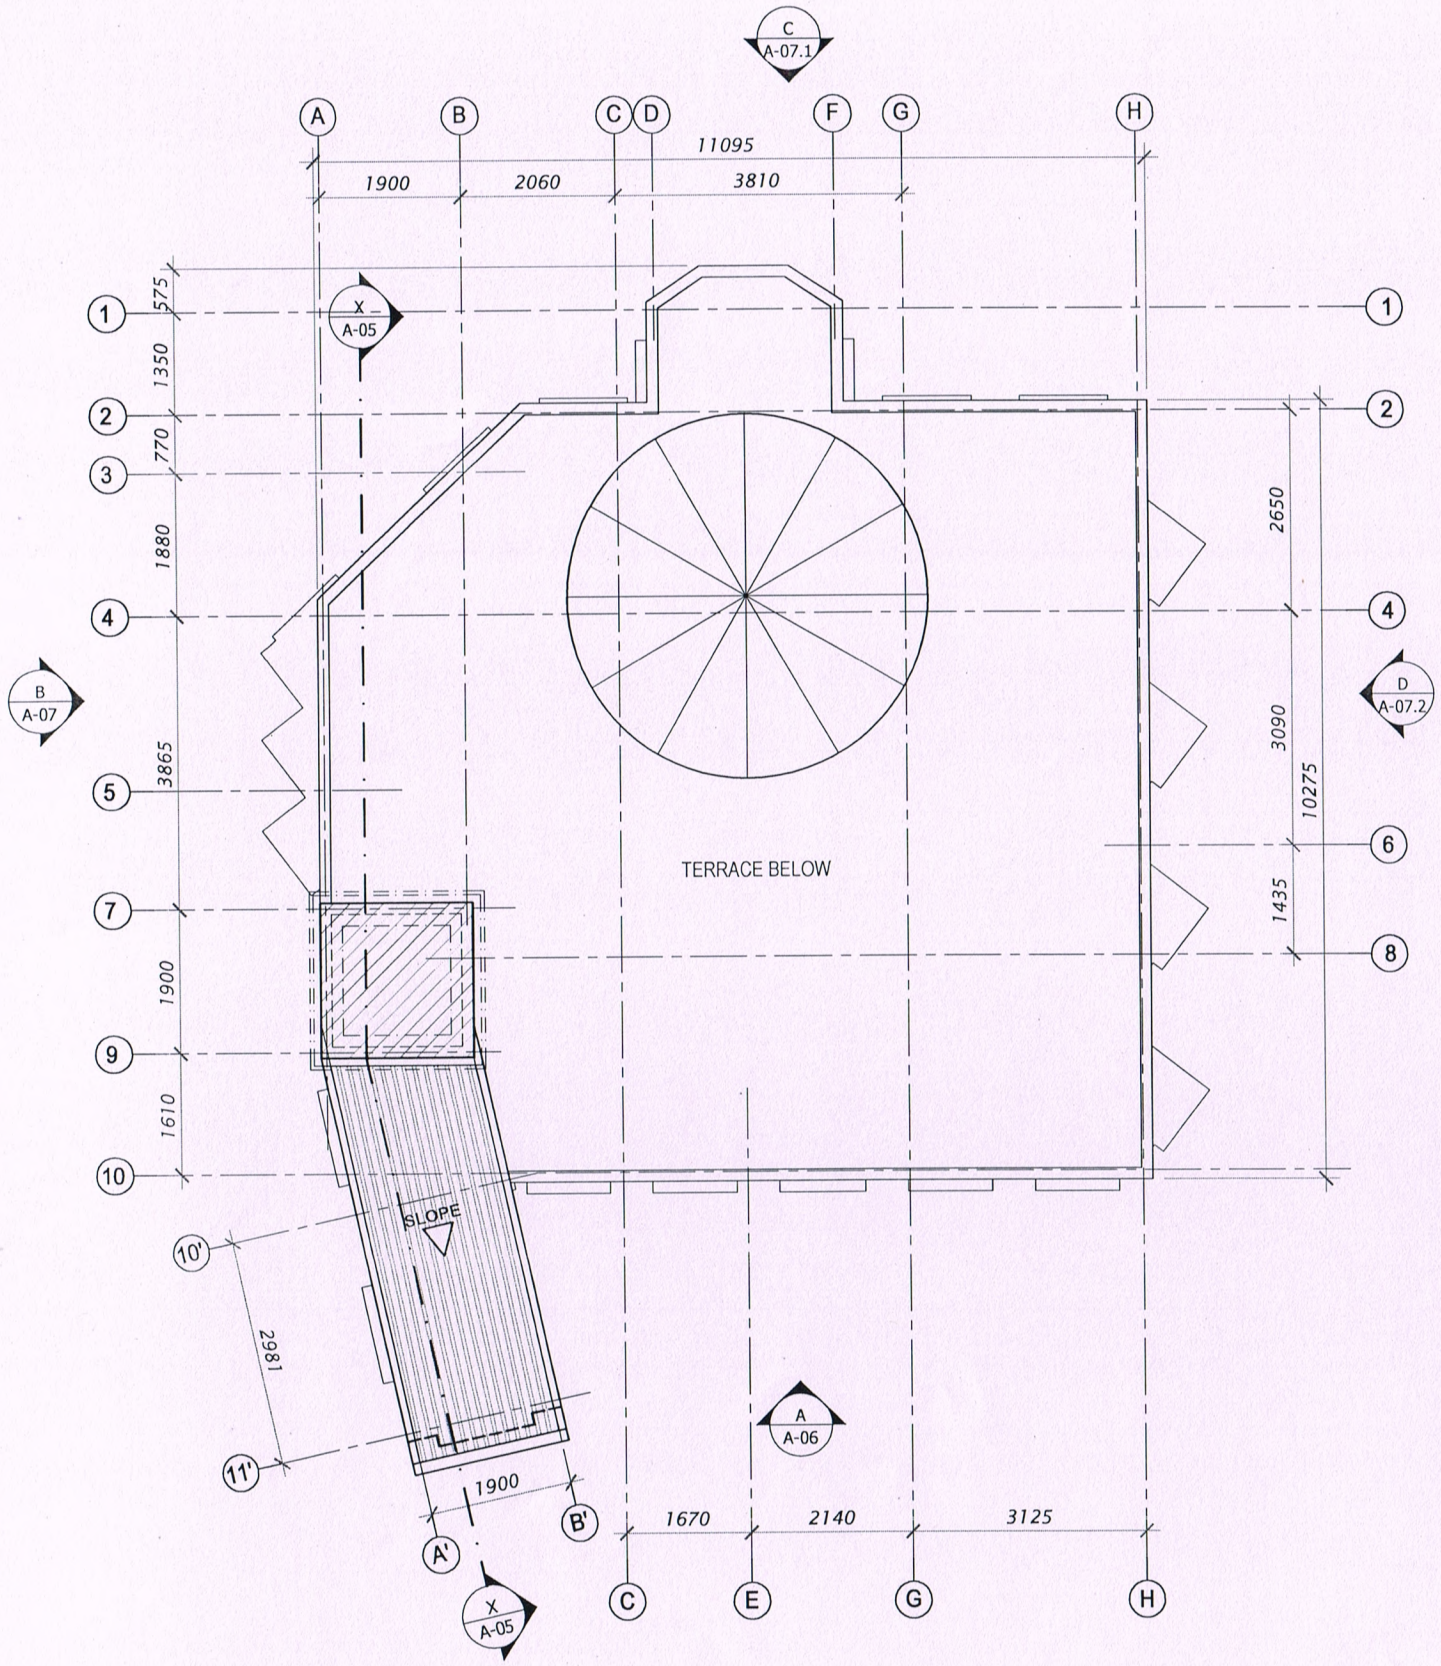


## ROOF PLAN
SCALE 1:100

Ministry of Housing & Infrastructure
ACCREDITED CHECKER
STRUCTURAL CHECKER A1
Name: Shifaz Ali
VALIDITY: 01.02.15 - 31.01.16
Registration No: BPR2015001A1
A1-2015-001-002

Ministry of Housing & Infrastructure
ACCREDITED CHECKER
ARCHITECTURAL CHECKER B1
Name: Mohamed Shamin
VALIDITY: 19.10.14 - 18.10.15
Registration No: BPR2014013B1
B1-2014-013-001

NOTES:

| No. | Revision/Issue | Date |
|---|---|---|
| 10 | | |
| 09 | | |
| 08 | | |
| 07 | | |
| 06 | | |
| 05 | | |
| 04 | | |
| 03 | | |
| 02 | | |
| 01 | | |

DETAIL DRAWING

Project Title :
IGMH MOSQUE
PROPOSED 02 STOREY BUILDING

Dwg. Title :
FLOOR PLANS

Client:
DR . SHAKEEL

TEKTON DESIGN ARCHITECTS & ENGINEERS
TEKTON DESIGN ASSOCIATES Pvt. Ltd.
02/10, Martin Spks Building, Alikilegefaanu Magu, Galolhu, Male' 20-04, Rep. of Maldives, Tel: (960)332 4959, (960)333 3630, Fax: (960)332 7374
Email: tekton@tektondesign.com.mv, www.tektondesign.com.mv

All designs are property of Tekton Design Associates Pvt. Ltd. No part of this drawing shall be re-produced in any form without their written permission. Do not scale drawings. All dimensions are indicative, and must be confirmed at the site by the contractor.

| | |
|---|---|
| Architect/Designer: ALI SHAREEF | Job No: TD1112 |
| Structural Engineer: SHIFAZ | Rev. No : R-00 |
| Drawn: - | File No: TD1112/2015 |
| Surveyed: TEKTON | Date: JANUARY_2015 |
| Checked/Approved: TEKTON | Scale: AS_SHOWN |

Dwg. No
IM-A-FLP01-04