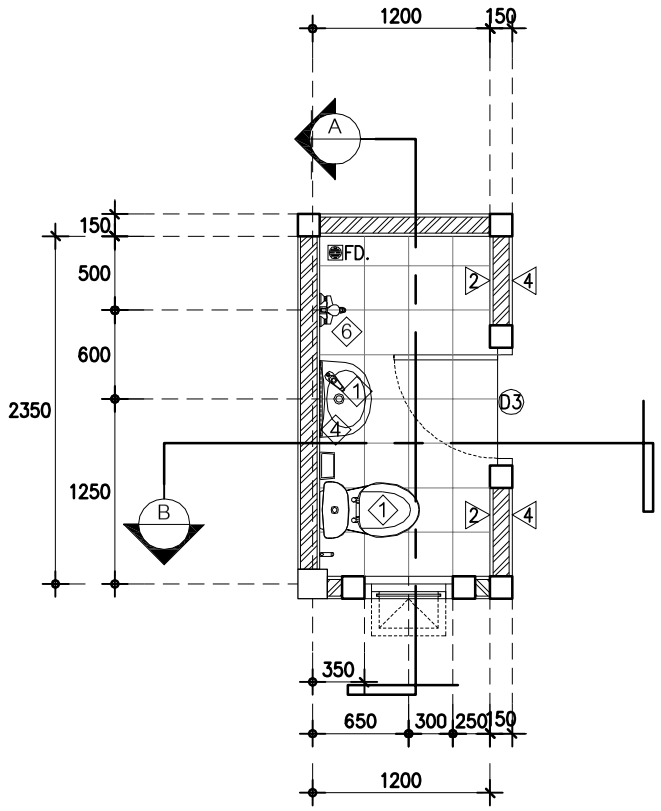

EAPANDED BATHROOM 3

SCALE 1 : 50

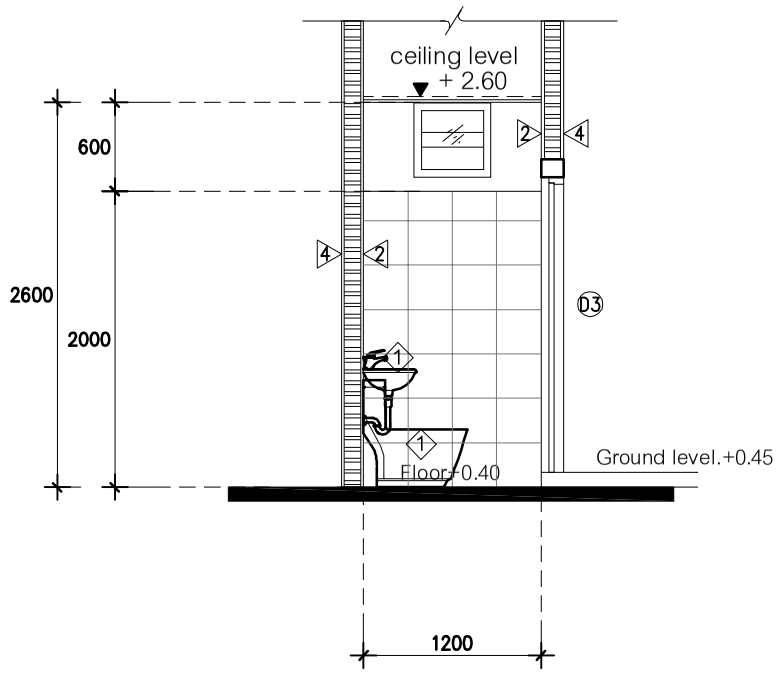

SECTION Ⓑ-Ⓑ

SCALE 1 : 50

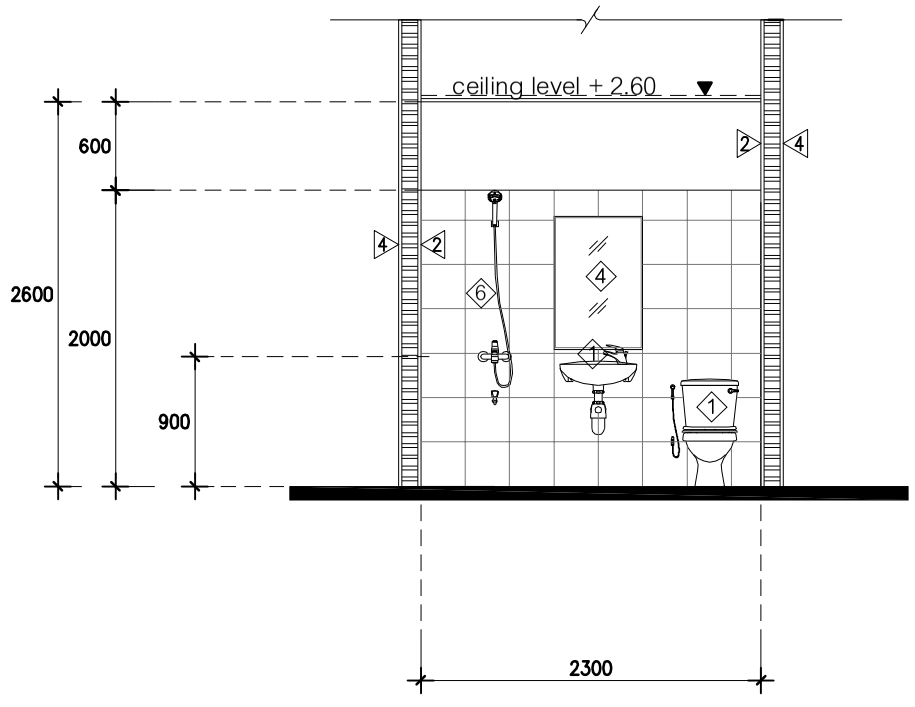

SECTION Ⓐ-Ⓐ

SCALE 1 : 50

No.	Sanitary items.
1	water closet
2	rinsing spay
3	floor dain
4	mirror
5	faucets
6	shower

Toilet Plan

SCALE 1 : 50

Island Expert
PRIVATE LIMITED
Rep.of Maldives, Male'
H.Maaram Building, 3.Floor
Tel.330 0000, Fax.300 9009
www.island-expert.com

Description	Date

Project Manager
Mr.Anon Songpanya

Structure Engineers

Electrical Engineers
Mr.Pongsaree Dongmungkun

Cooperate Design
Miss.Darawan Jaturavitkul

Project Name
Housing Project Maldive

Drawing Title
Miss.Angkana Marknakon

Drawing No.

Checker.

Approved.
16/09/2014