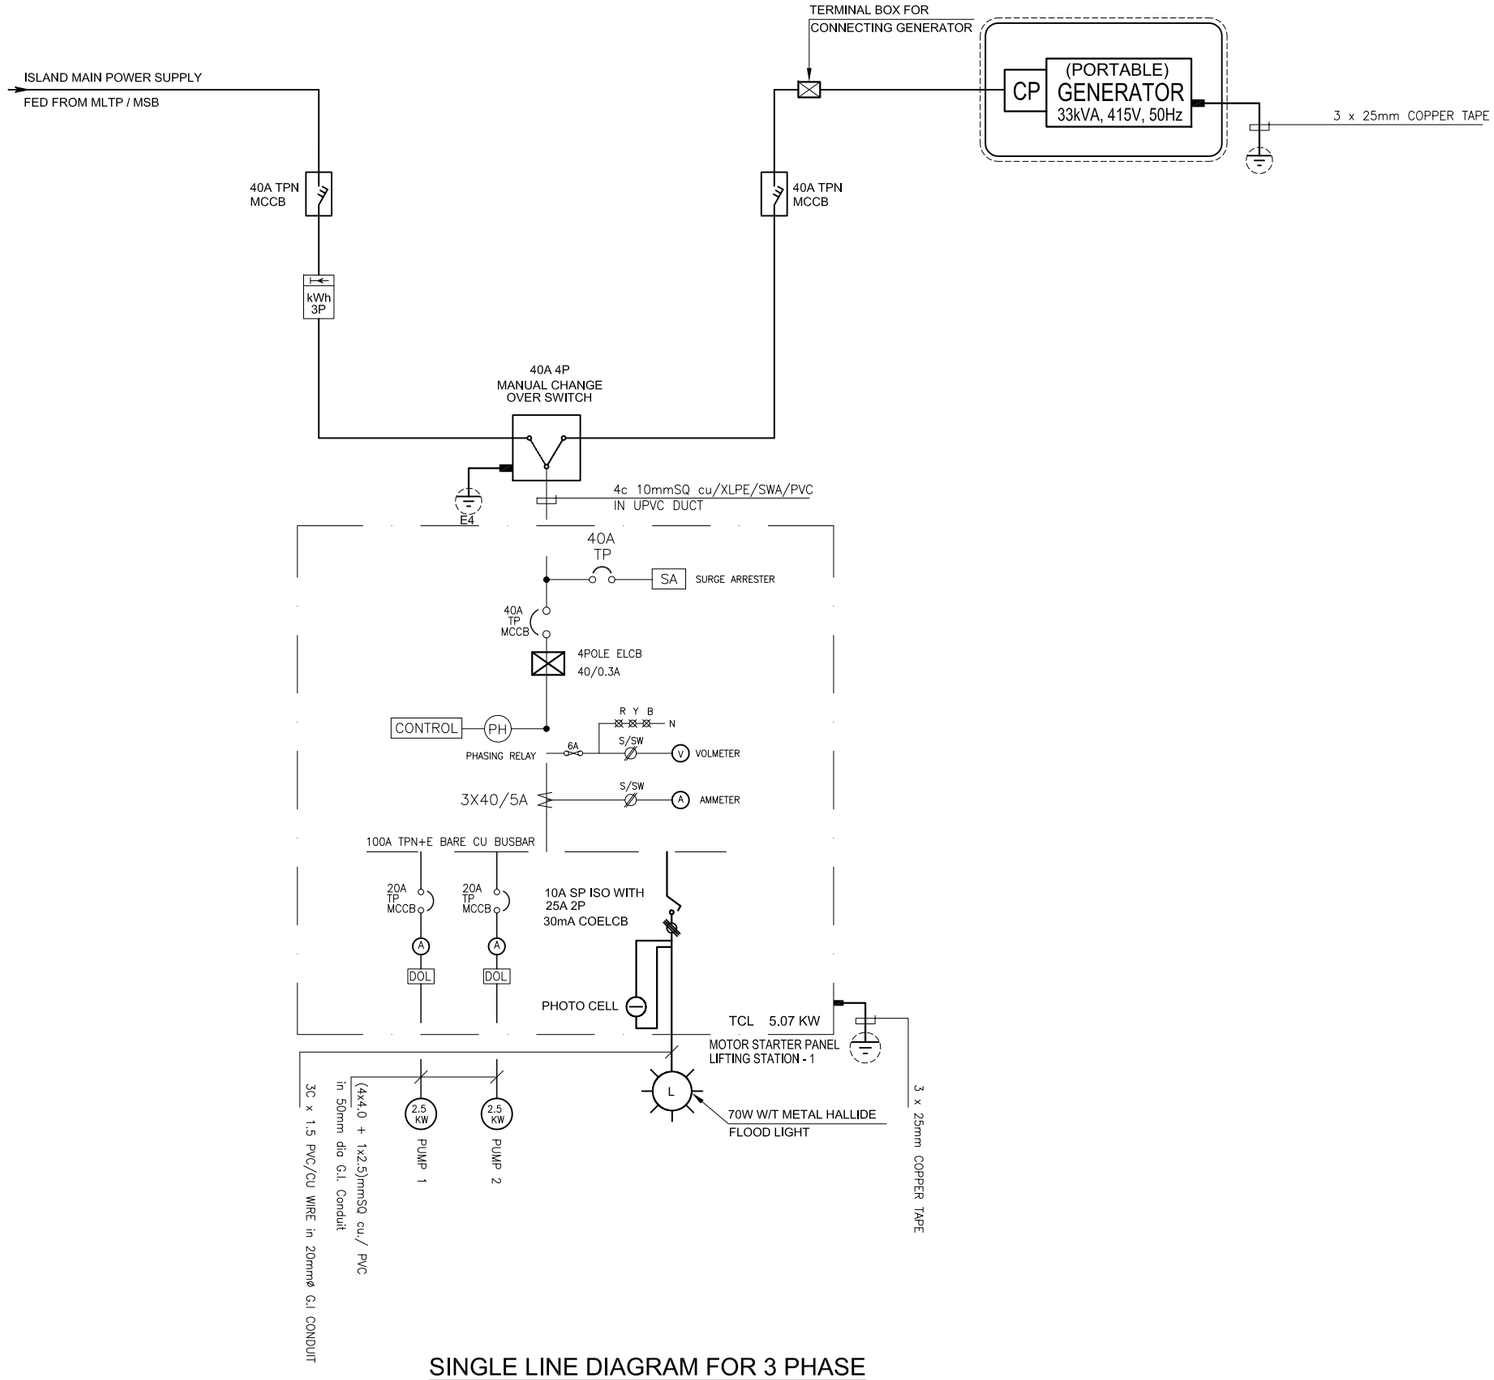

SINGLE LINE DIAGRAM FOR 3 PHASE LIFTING STATION -1

NOTES

1. ALL DIMENSIONS ARE IN mm EXCEPT AND OTHERWISE SPECIFIED.
2. THIS DRAWING TO BE READ IN CONJUNCTION WITH ALL OTHER RELEVANT DRAWINGS AND SPECIFICATIONS.
3. ALL ABOVE GROUND CONDUIT SHALL BE RIGID HOT DIP GALVANIZED EXCEPT AS NOTED.
4. ALL NEMA 3R GASKETED S.S ENCLOSURES TO HAVE LOCKABLE HANDLE AND 3 POINT LATCHING.

REFERENCE DRAWINGS

SL.No.	DRAWING No.	DESCRIPTION

REV.	DATE	DESCRIPTION	DRAWN	CHKD.	APPRD.
..	..	..	..	..	..
..	..	..	.	..	..
..	..	..	..	..	..
..	..	..	..	..	..
0	17-09-'15	DETAILED DESIGN SUBMISSION	BA	RDS	MA

REVISION

CLIENT

MINISTRY OF ENVIRONMENT & ENERGY
REPUBLIC OF MALDIVES

CONSULTANT: استشاري

مكتب الحبشي للاستشارات الهندسية
Al-Habshi Consultants Office
Tel.: 2430103 / 2433131 - Fax : 2431136
P.O.Box 27164 Safat 13132 - Kuwait

PROJECT:
Provision of Water Supply Facilities in 04 islands and Sewerage Facilities in 05 islands -
GDH.Gadhdhoo Island - Republic of Maldives

DRAWING TITTLE:
SINGLE LINE DIAGRAM FOR LIFTING STATION 01
GDH.GADHDHOO ISLAND

DESIGNED	DRAWN	CHECKED	APPROVED	SCALE	DATE
RDS	BA	RDS	MA	AS SHOWN	17-09-'15

PROJECT No.	SHEET No.	DRAWING No.
K-619	1 OF 7	GG-EL-102
REV. No.	0	

Copyright © 2015 by Al-Habshi Consultants Office