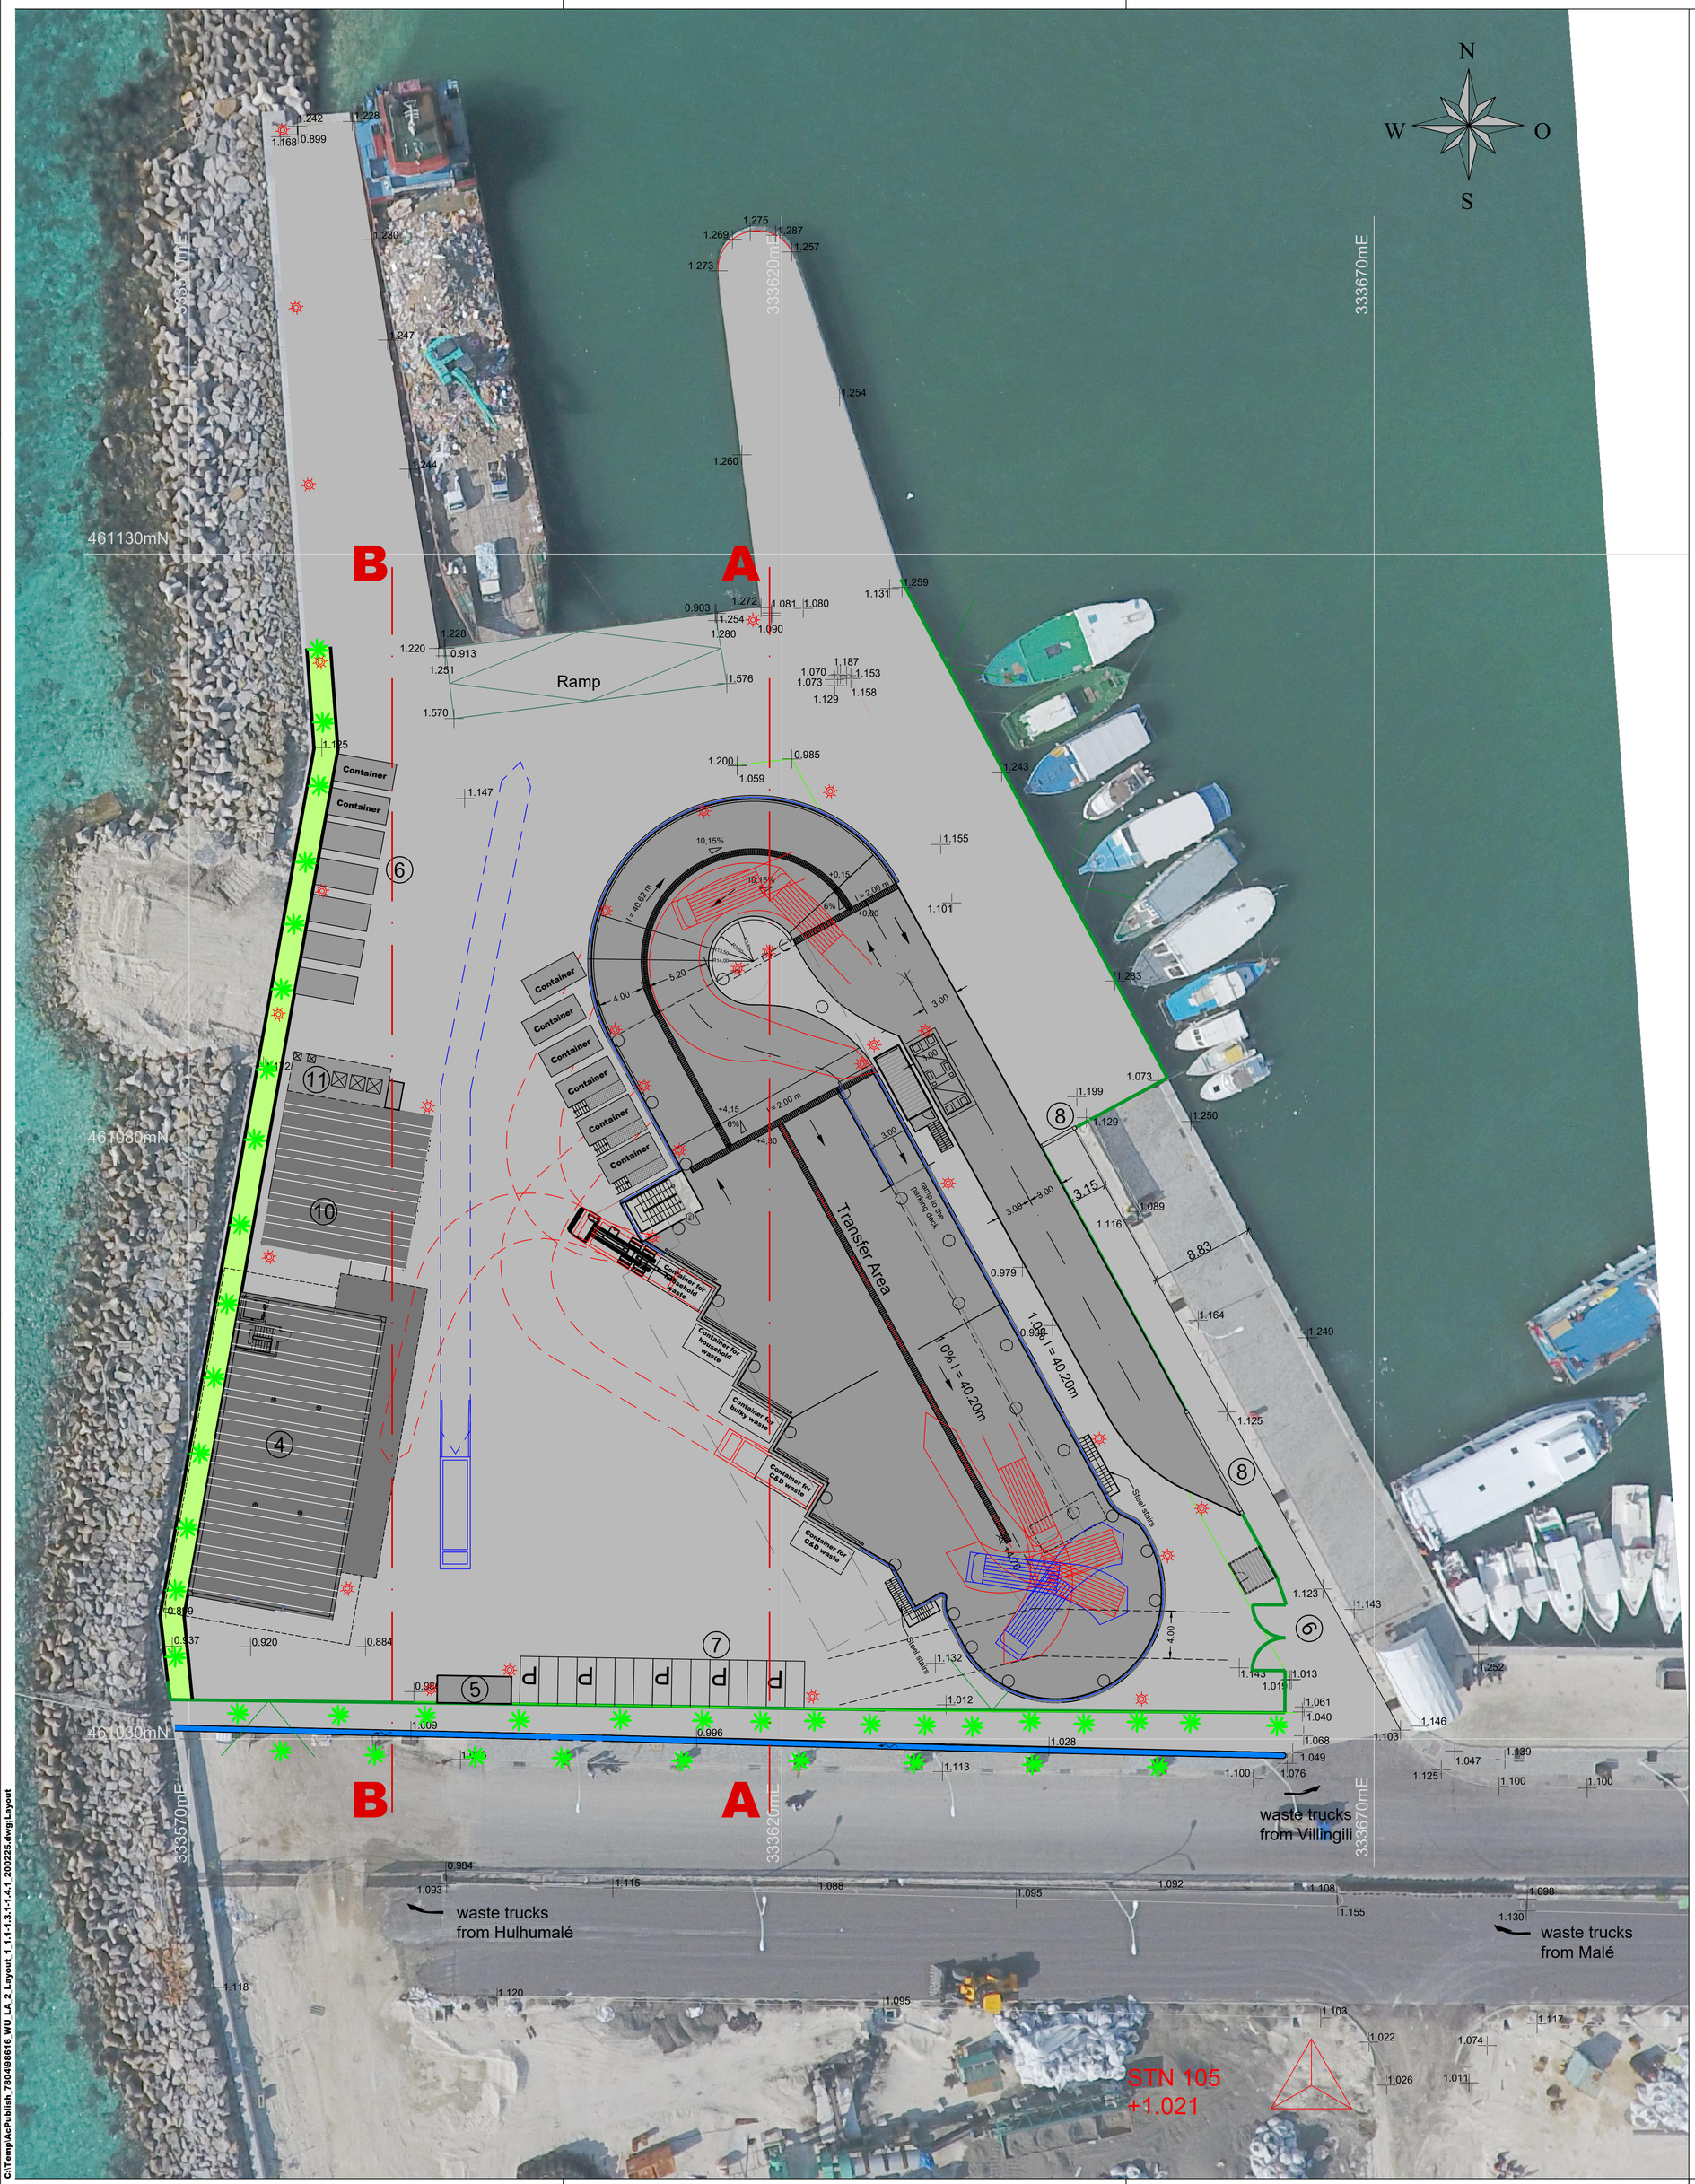


## Legend:

1. Entrance gate and Security check
2. Weighbridge and Office container
3. Transfer area
4. Management Building
5. Fuel tank station
6. Storage area for replacement containers
7. Parking for employes
8. Rolling gate
9. Entrance gate
10. Work Shop
11. Grease separator

Fence


**Water Solutions Pvt Ltd**
1st Floor,
Ma.Fas eri, Ameenee Magu,
Male' 20205,
Republic of Maldives
Tel: +960 334 1643 / +960 330 1643
Fax: +960 333 1643
Email: info@water-solutions.biz

**Kocks Consult GmbH**
Stegemannstr. 32 - 38
D-56068 Koblenz
Tel: +49 261 1302-0
Fax: +49 261 1302-400
Email: info@kocks-ing.de


| | Name | Date |
|---|---|---|
| Designed | Kasdarli | February 2020 |
| Drafted | Deubel | February 2020 |
| Checked | Kasdarli | February 2020 |
| Project No. | 213 - 98616 | |

| | | | |
|---|---|---|---|
| Client | Ministry of Environment and Energy | | |
| Project Title | Malé Waste management plan and Transfer station concept design | | |
| Design phase | Concept Design | | |
| Contents | Layout - alternative 1 | | |
| Scale | 1 : 250 | | |
| Drawing No. | 01 | Paper | 780 x 742.50 |

C:\Temp\AcPublish_7804\98616_WU_LA_2_Layout_1_1-1-1-3.1-1-4.1_200225.dwg\Layout