LEGEND

SYMBOL	CODE	DESCRIPTION
FB	F00	FIRE BLANKET
⊠	F02	BREAK GLASS MANUAL CALL POINT
Ⓢ	F03	SMOKE DETECTOR
	F05	FIRE ALARM BELL
PE H2O	F07	PORTABLE EXTINGUISHER (H2O)
PE CO2	F08	PORTABLE EXTINGUISHER (CO2)
J	F09	JUNCTION BOX
MJ	F10	CONVENTIONAL FIRE ALARM PANEL
EXIT	L12	EXIT SIGN

NOTE: ALL FIRE RESISTANT CABLES SHALL BE ENCLOSED IN PVC CONDUITE

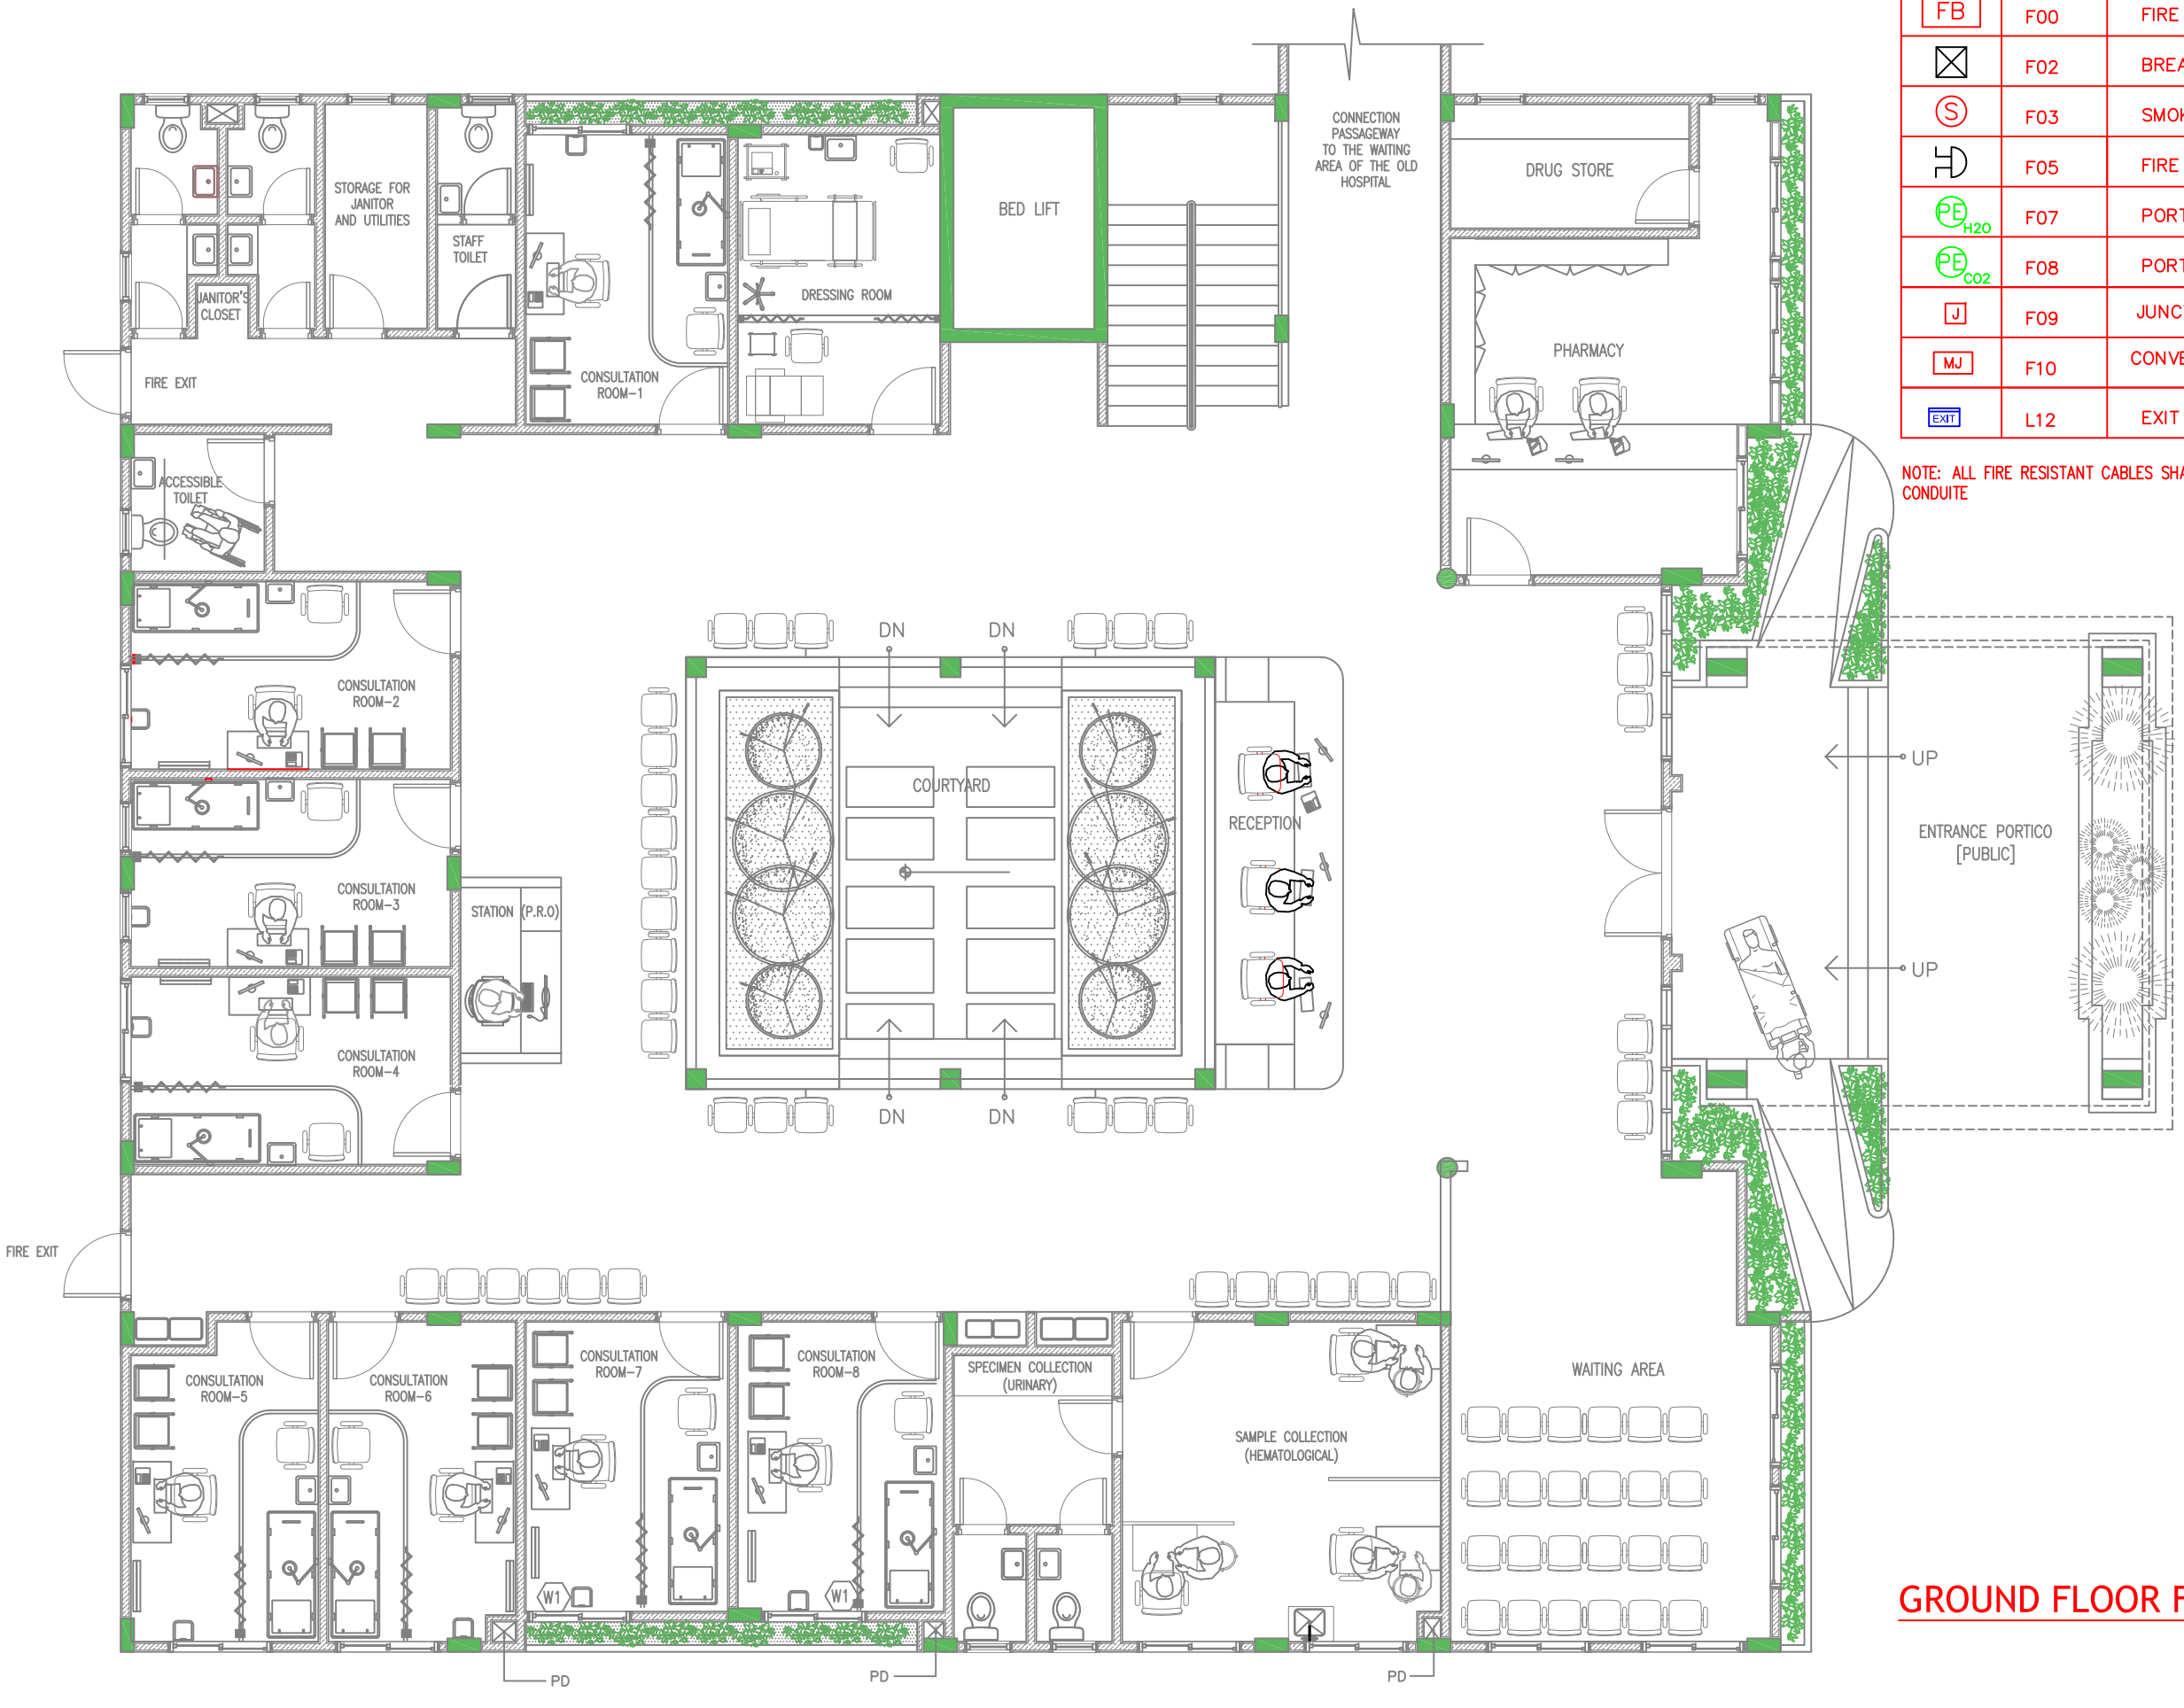

GROUND FLOOR FIRE SAFETY PLAN

SCALE 1:100