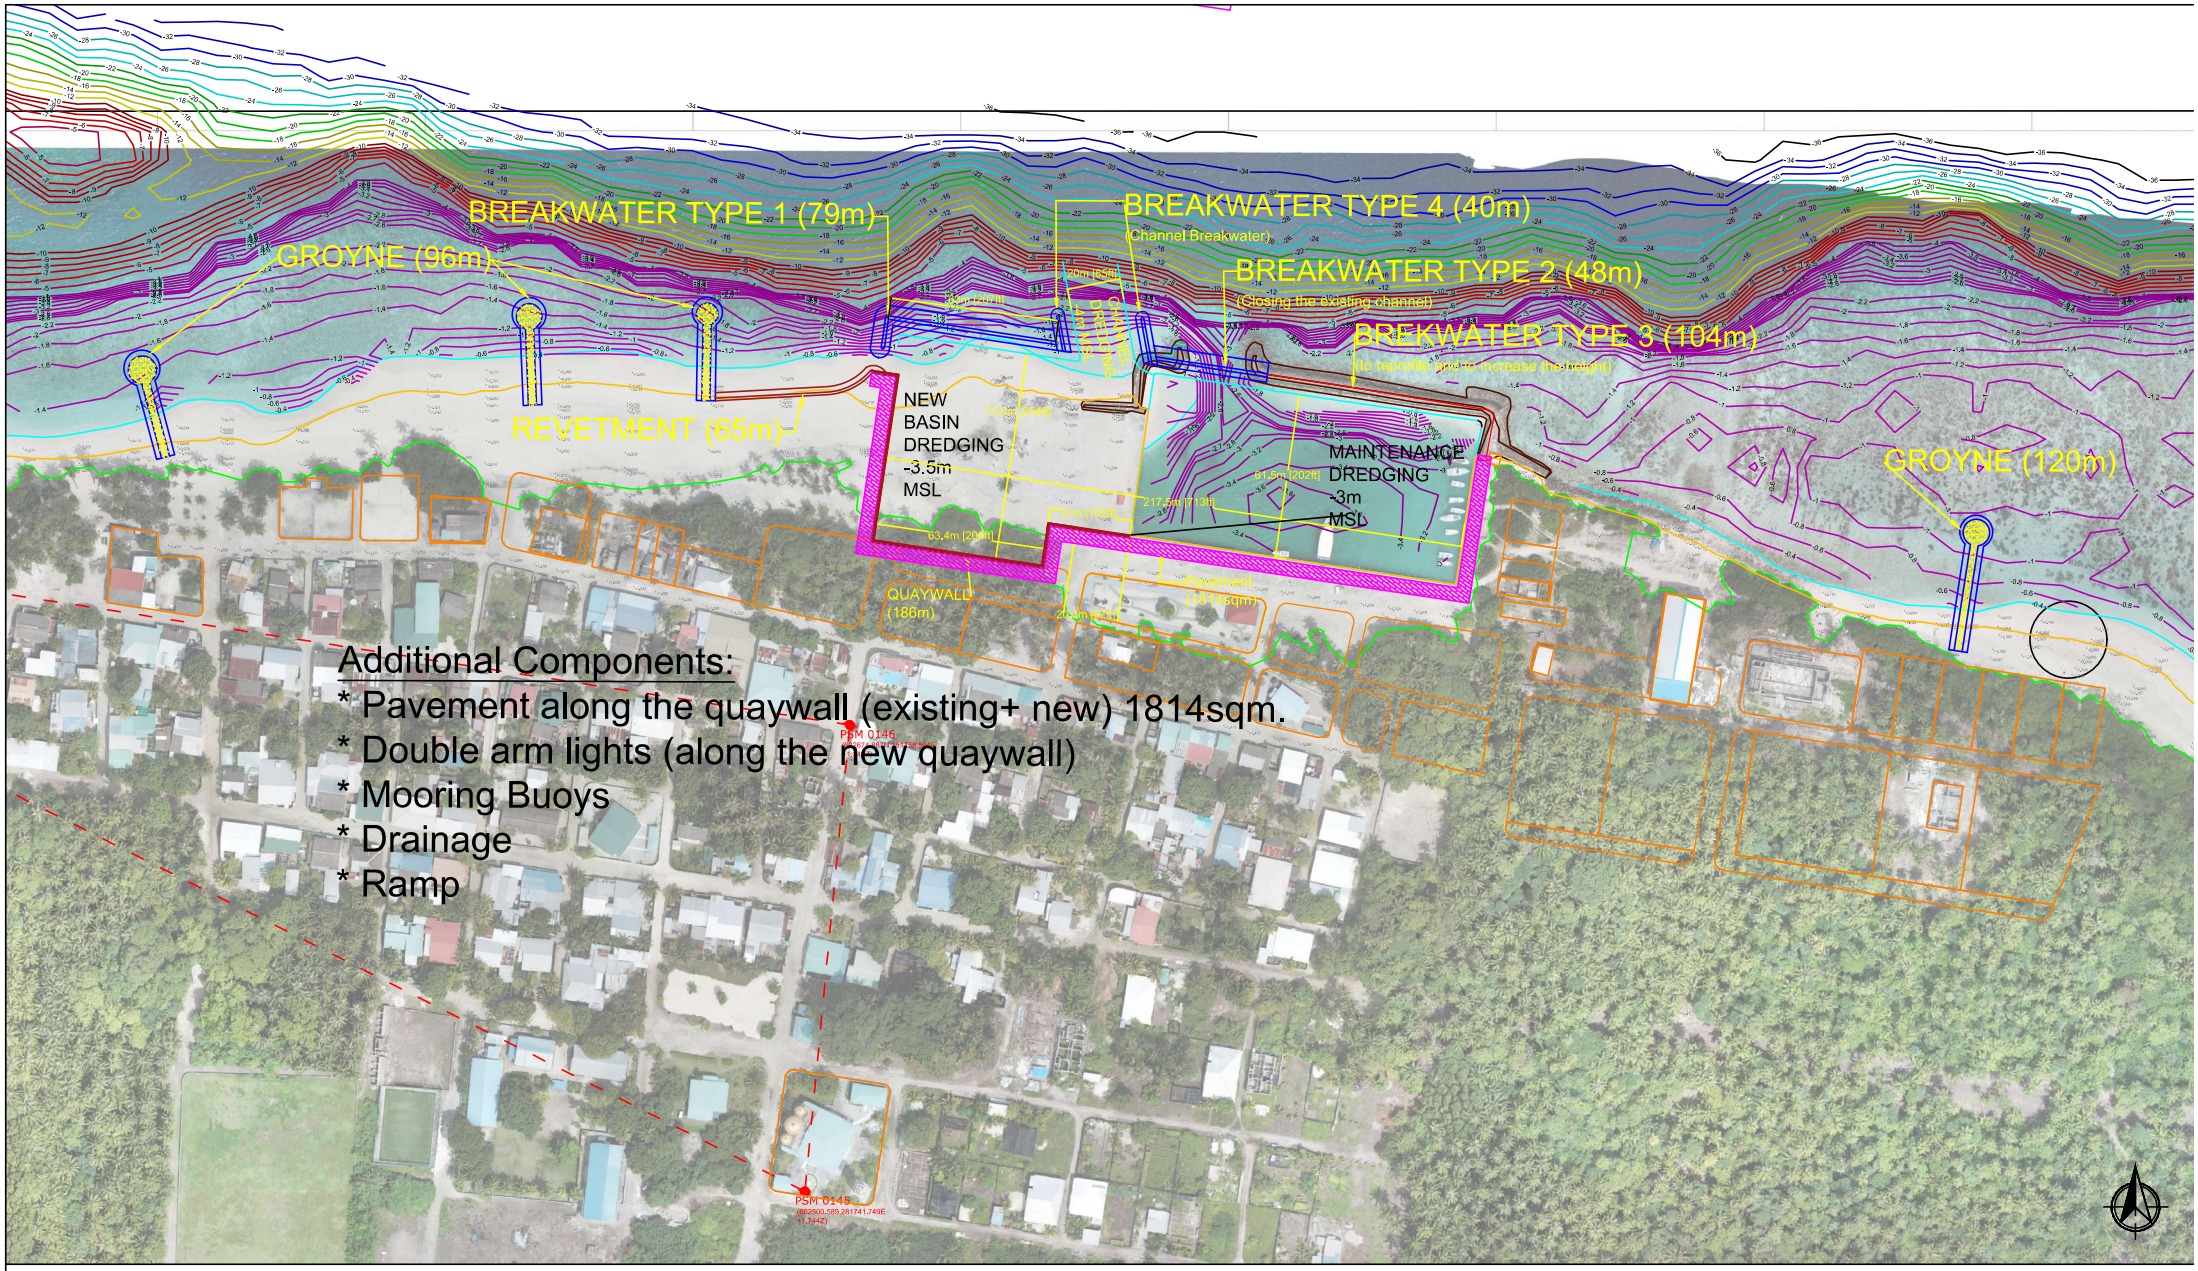

R.KINOLHAS COUNCIL STAMP

LEGEND

- QUAY WALL
- PAVEMENT (5m WIDTH)
- BREAKWATER
- HARBOUR LIGHTS
- GROYNE
- REVETMENT

NOTES: FISHING VESSEL 6, SPEED BOAT 1, DINGHY 7

DRAWN BY	MOHAMED MUSLIH
CHECKED BY	FATHIMATH SHIMYA
SCALE	1 : 2
PAPER SIZE	A3

MINISTRY OF NATIONAL PLANNING AND INFRASTRUCTURE

PROJECT TITLE

R.KINOLHAS HARBOUR UPGRADE CONCEPT

DATE	DWG NO	REV
10/05/2021		3