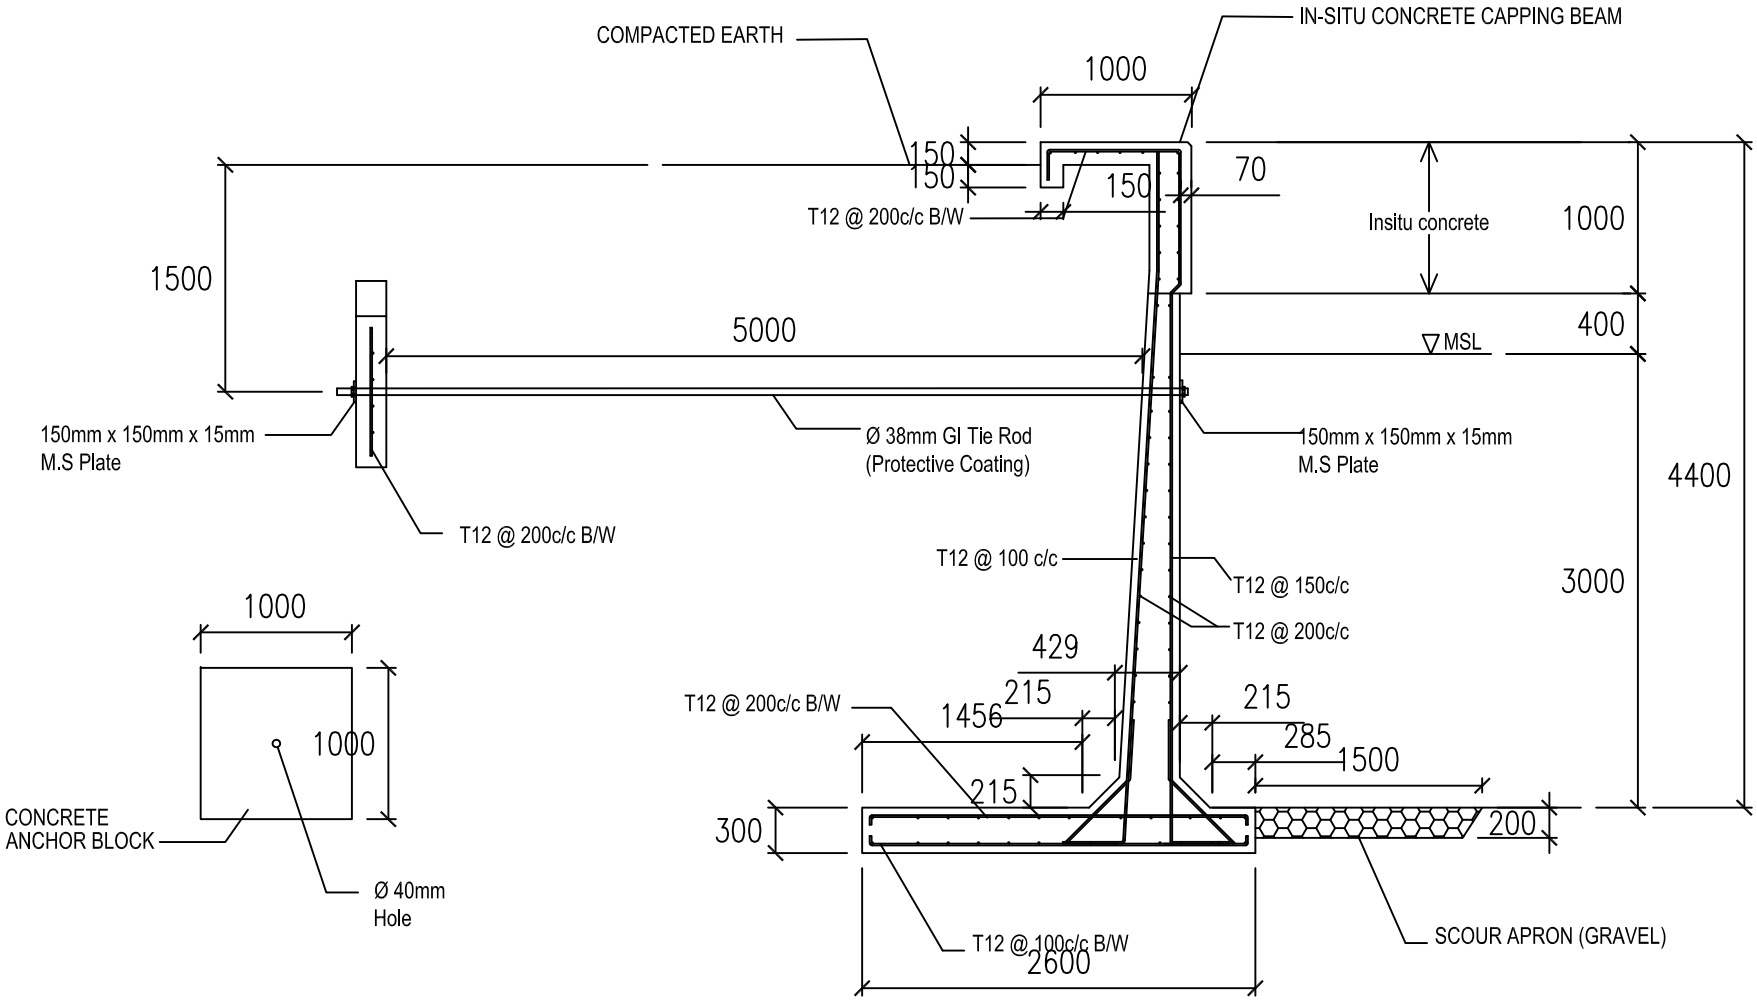

QUAY WALL UNIT

PROJECT:	CONTENTS:	DRAWING NO.:	SCALE:	DATE:	
CONSTRUCTION OF M. VEYVAH HARBOUR	Quay Wall Unit		1 : 50	27 APRIL 2017	INFRASTRUCTURE DEPARTMENT MINISTRY OF HOUSING AND INFRASTRUCTURE AMEENEE MAGU MALE' 20392 REPUBLIC OF MALDIVES TEL: 300 4300, FAX: 300 4301