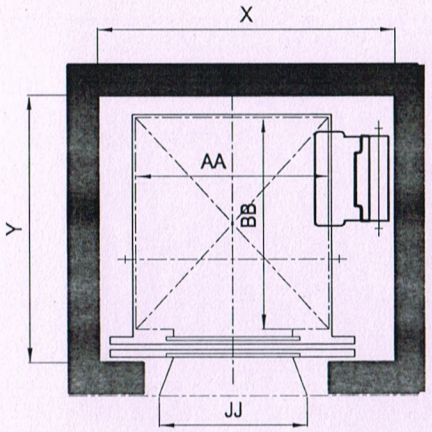

HOISTWAY PLAN
SCALE 1:50

RATED LOAD, SPEED, DOOR TYPE, CAR INTERIOR & HOISTWAY DIMENSIONS

CODE NUMBER	NUMBER OF PERSONS *1	RATED LOAD (KG)	RATED SPEED (m/sec)	DOOR TYPE *2	CAR INTERIOR (mm)	ENTRANCE WIDTH JJ (mm)	MINIMUM HOISTWAY DIMENSIONS (mm) *3		
					AA x BB		X x Y	PD	OH*5
P6	6	450	1.0	2S	950 x 1300	800: STANDARD	1500 x 1740	1300	3650

MITSUBISHI

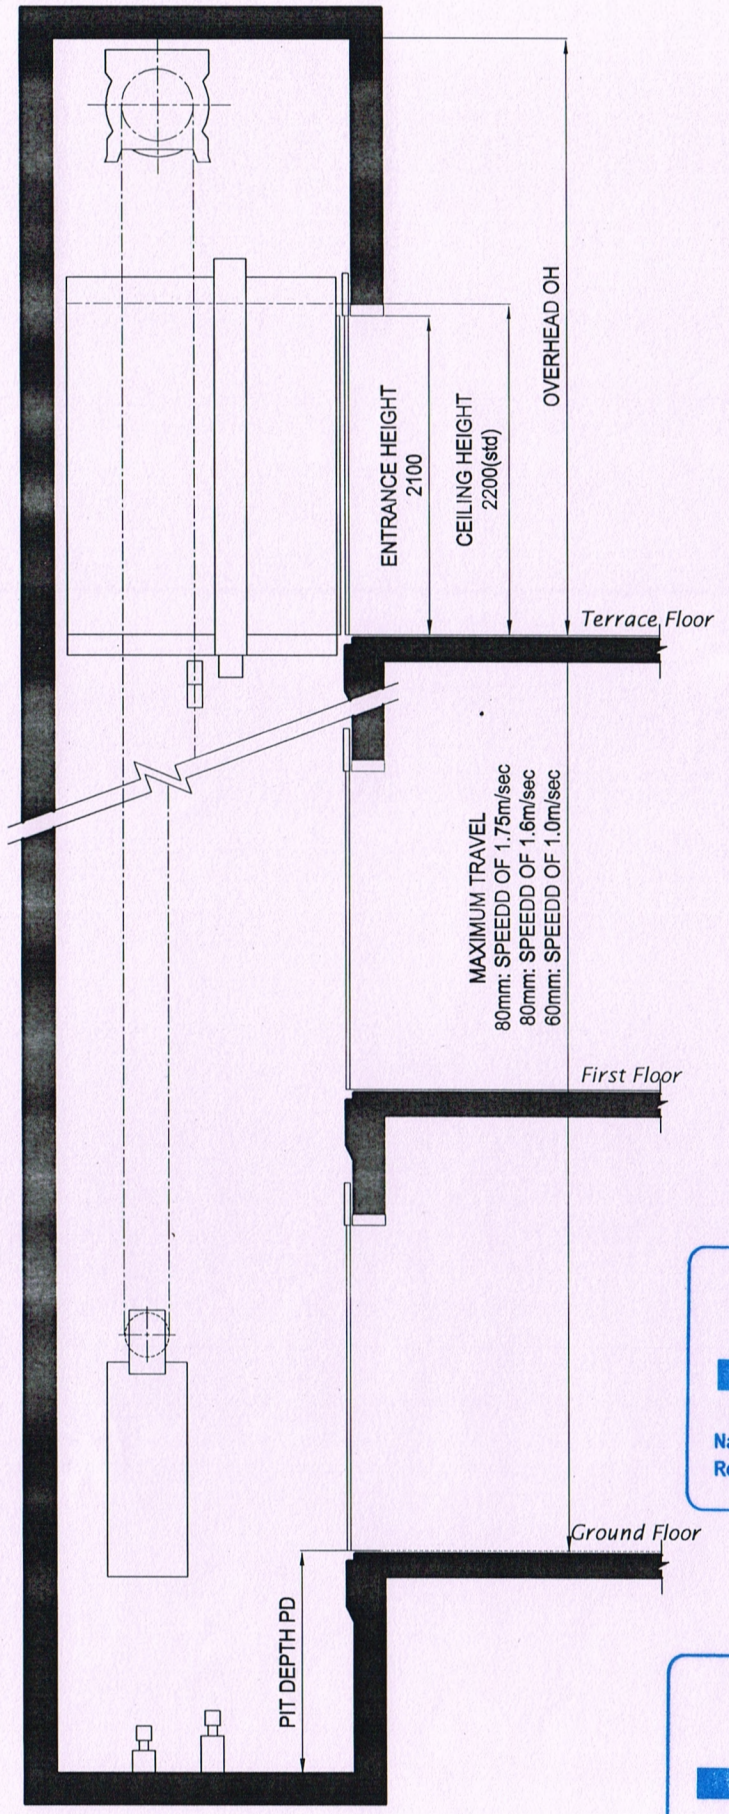

HOISTWAY SECTION
SCALE 1:50

Ministry of Housing & Infrastructure
ACCREDITED CHECKER
STRUCTURAL CHECKER A1
Name: Shifaz Ali VALIDITY: 01.02.15 - 31.01.16
Registration No: BPR2015001A1 A1-2015-001-002

Ministry of Housing & Infrastructure
ACCREDITED CHECKER
ARCHITECTURAL CHECKER B1
Name: Mohamed Shamin VALIDITY: 19.10.14 - 18.10.15
Registration No: BPR2014013B1 B1-2014-013-001

NOTES:

No.	Revision/Issue	Date
10		
09		
08		
07		
06		
05		
04		
03		
02		
01		

DETAIL DRAWING

Project Title :
IGMH MOSQUE
PROPOSED 02 STOREY BUILDING

Dwg. Title :
LIFT SPECIFICATIONS

Client:
DR . SHAKEEL

TEKTON DESIGN ARCHITECTS & ENGINEERS

TEKTON DESIGN ASSOCIATES Pvt. Ltd.
02/10, Merlin Spike Building, Alikilegefaanu Magu, Galolhu, Male' 20-04, Rep. of Maldives, Tel: (960)32 4650, (960)33 3639, Fax: (960)32 7374
Email: tekton@tektondesign.com.mv, www.tektondesign.com.mv

All designs are property of Tekton Design Associates Pvt. Ltd. No part of this drawing shall be re-produced in any form without their written permission. Do not scale drawings. All dimensions are indicative, and must be confirmed at the site by the contractor.

Architect/Designer: ALI SHAREEF	Job No: TD1112
Structural Engineer: SHIFAZ	Rev. No: R-00
Drawn: -	File No: TD1112/2015
Surveyed: TEKTON	Date: JANUARY_2015
Checked/Approved: TEKTON	Scale: AS_SHOWN
Dwg. No: IM-A-ADT01-15	