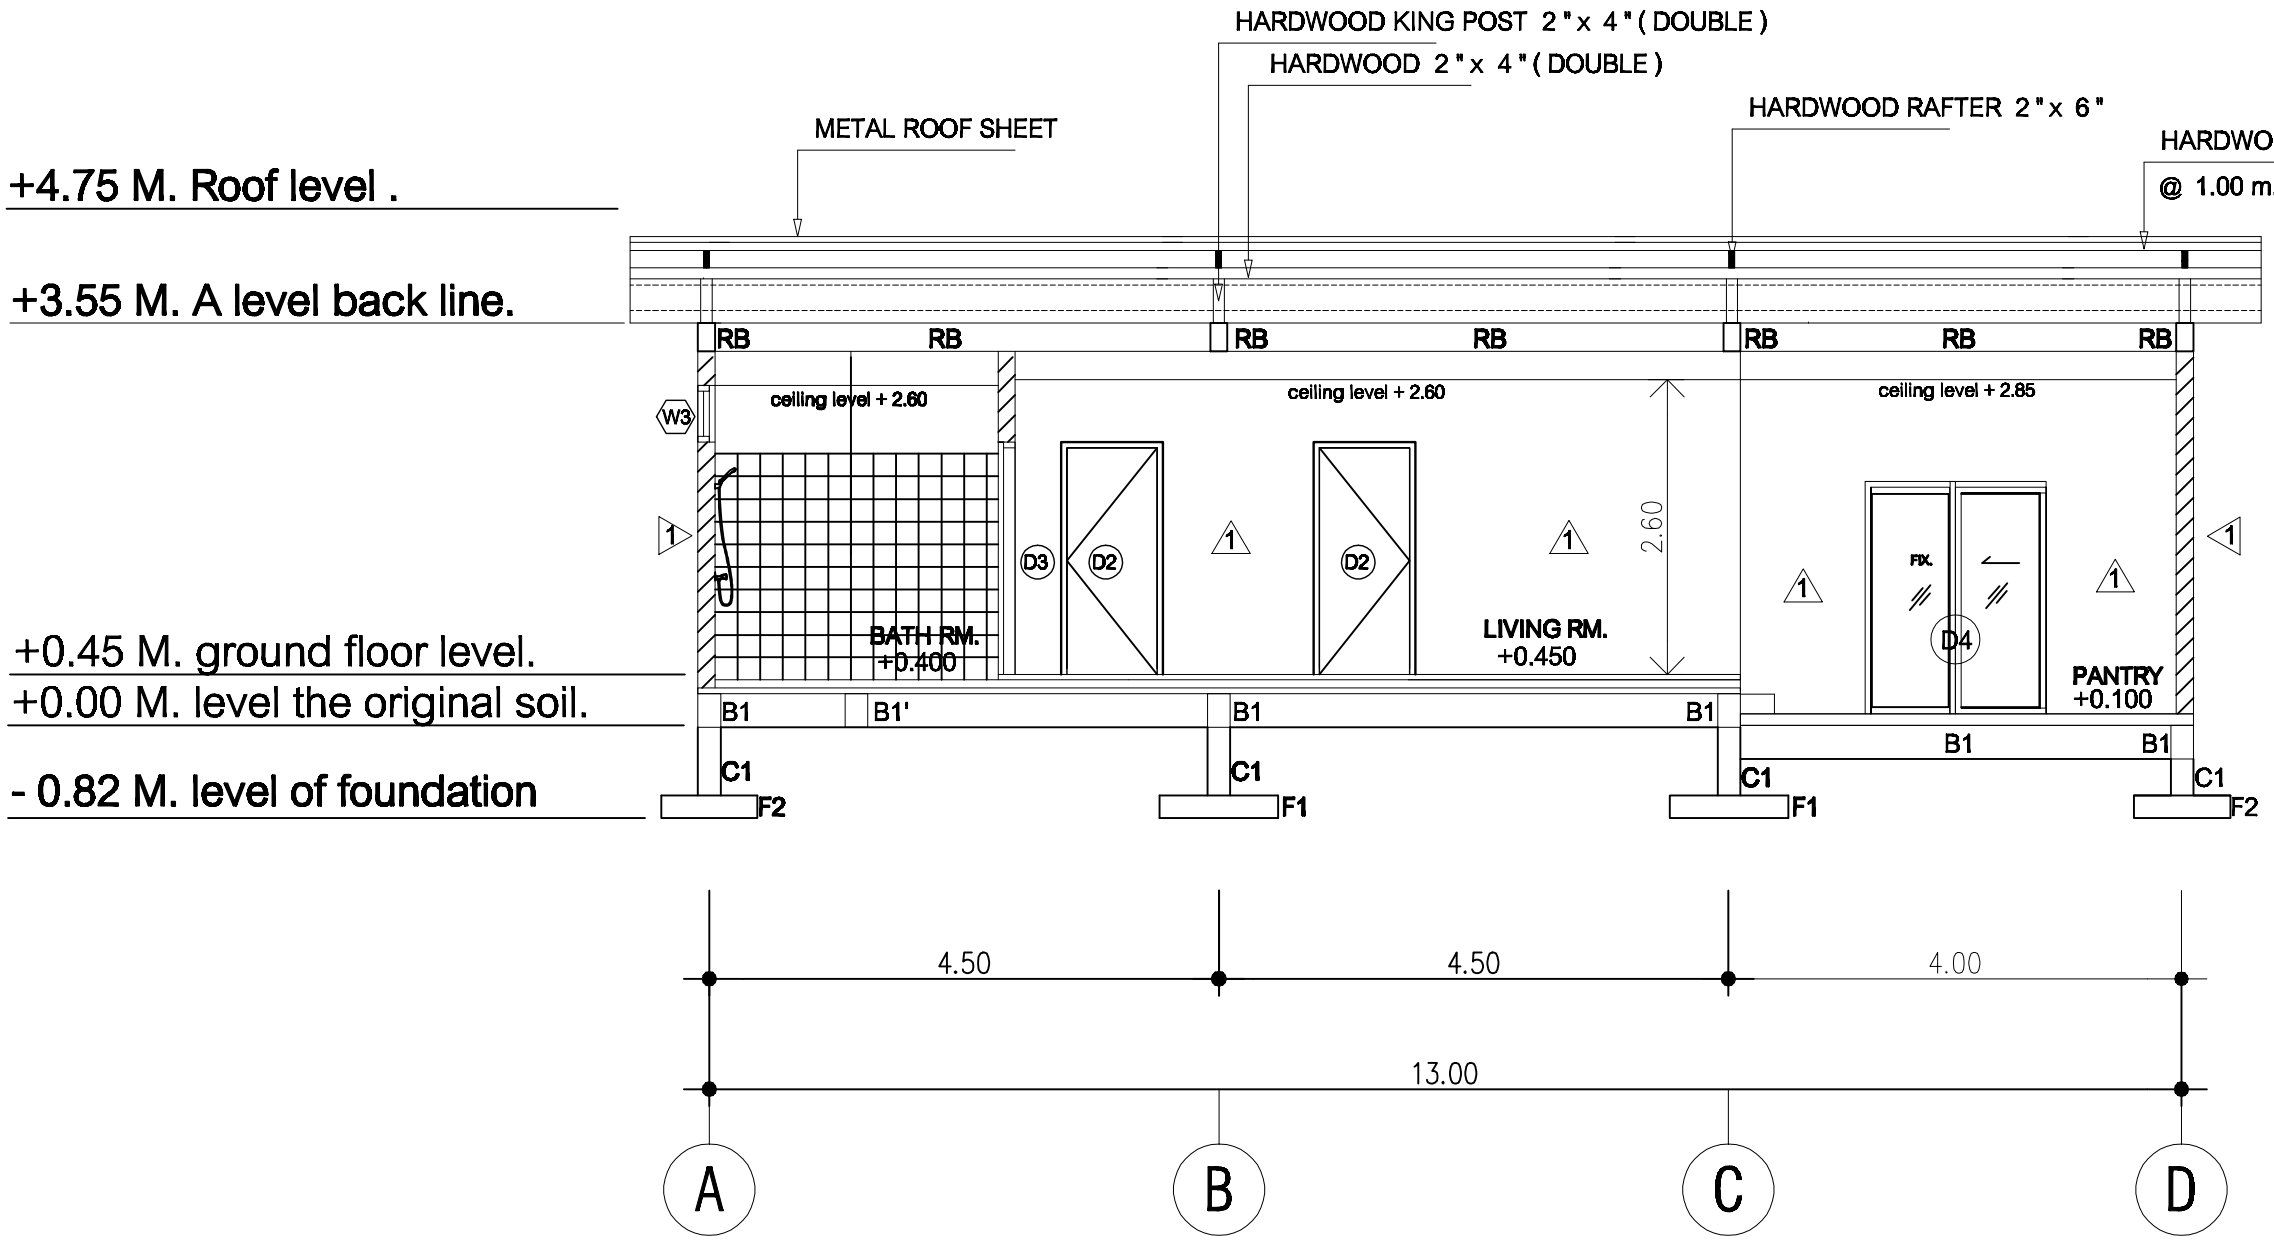

SECTION Ⓑ-Ⓑ

Scale 1 : 75

Island Expert
PRIVATE LIMITED

Rep.of Maldives, Male'
H.Maaram Building, 3.Floor
Tel.330 6000, Fax.300 9009
www.island-expert.com

NOOMAIN RESORTS AND RESIDENCES ANSTALT

Mr. Christophe Grob

Description	Date
	12/06/2011

Project Manager
Mr. Anon Songpanya

Structure Engineers
Mr. Preecha Khumin

Electrical Engineers
Mr. Watunyu Luktong

Cooperate Design
Mr. Wisit Kunauaree

Project Name
House Project
Hanimaadhoo island

Drawing Title
SECTION B-B

Drawing No.

Checked by.

Approved.