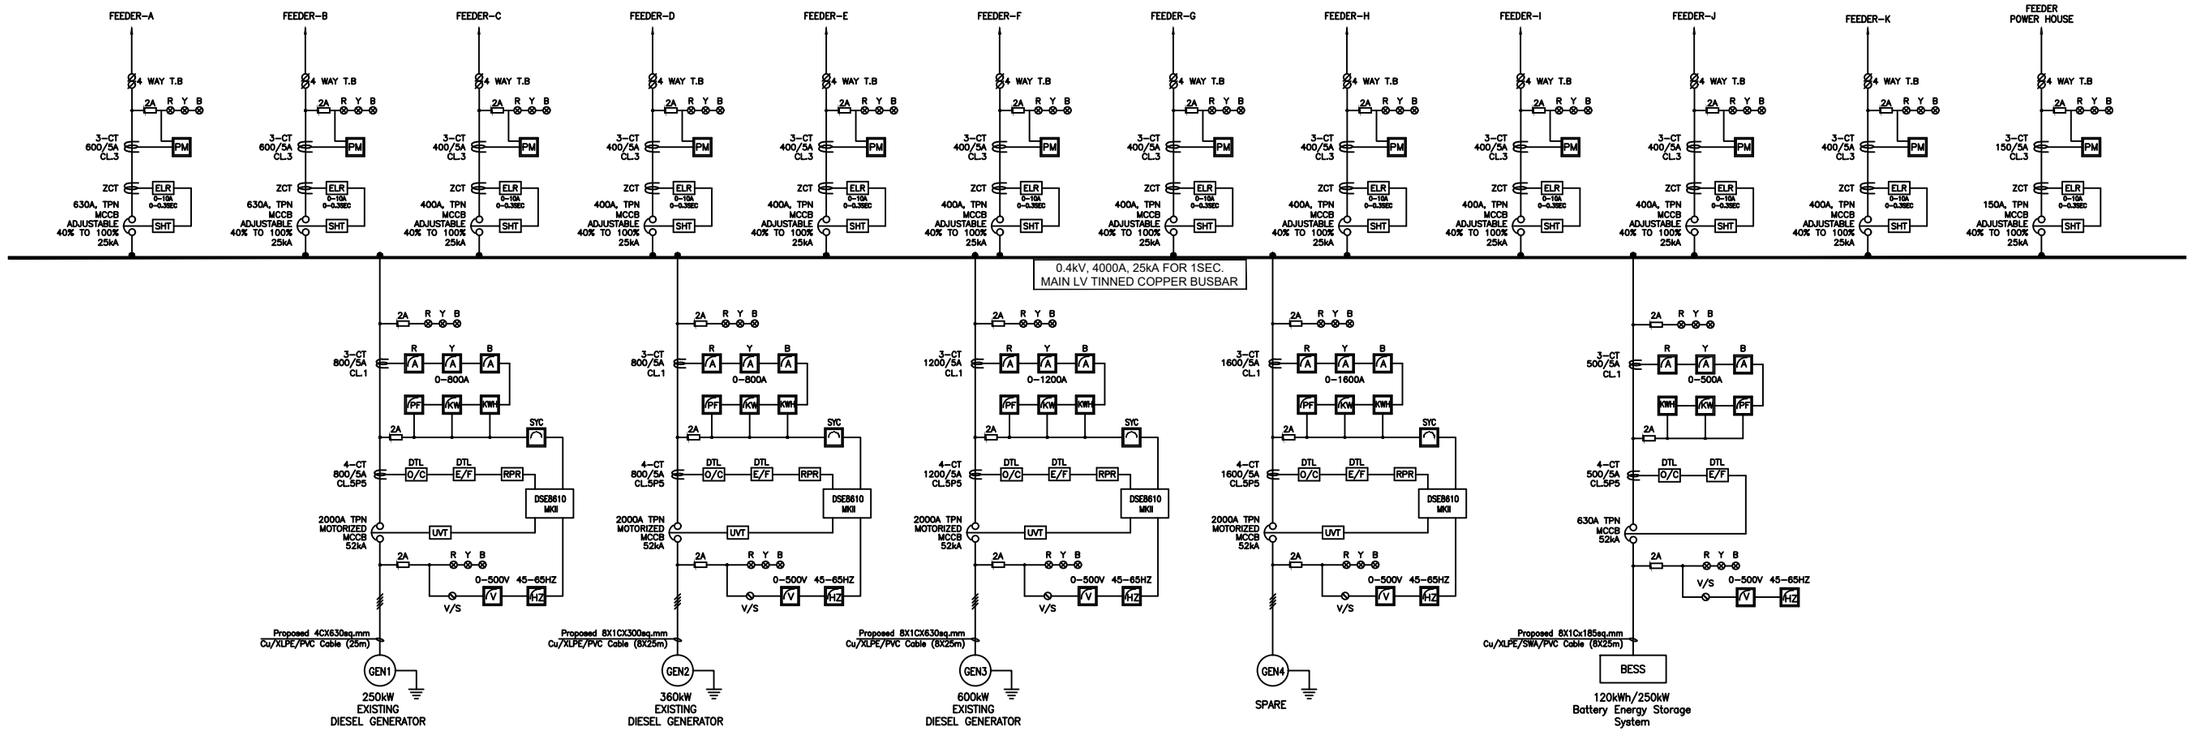

NOTES:-

1. THESE DRAWINGS ARE PRELIMINARY AND ARE FOR TENDERING PURPOSES ONLY.
2. CONTRACTOR SHALL CARRY OUT DETAILED SITE SURVEY AND ENGINEERING / STUDY TO EVALUATE AND PROPOSE THE EXTENT OF REPLACEMENT / MODIFICATION REQUIRED IN THE EXISTING DISTRIBUTION NETWORK. THIS IS SUBJECT TO REVIEW AND APPROVAL BY THE EMPLOYER DURING THE ENGINEERING PHASE OF THE PROJECT.

	PURPOSE OF SUBMISSION	REV	AUTHORISED	DATE	DRAWINGTITLE		DESIGN: PMU	SCALE: N.T.S
					CONCEPTUAL SCHEMATIC DIAGRAM FOR LV DISTRIBUTION BOARD OF POWER HOUSE (K04-MULAH)		DRAWN: PMU	DRW NO: K05-J431-MULAH-LVDB
					PROJECT	CLIENT	LICENCE NO:	ISLAND NAME: MULAH
					PREPARING OUTER ISLANDS SUSTAINABLE DEVELOPMENT	GOVERNMENT OF THE REPUBLIC OF THE MALDIVES	DATE:	PAGE: 1