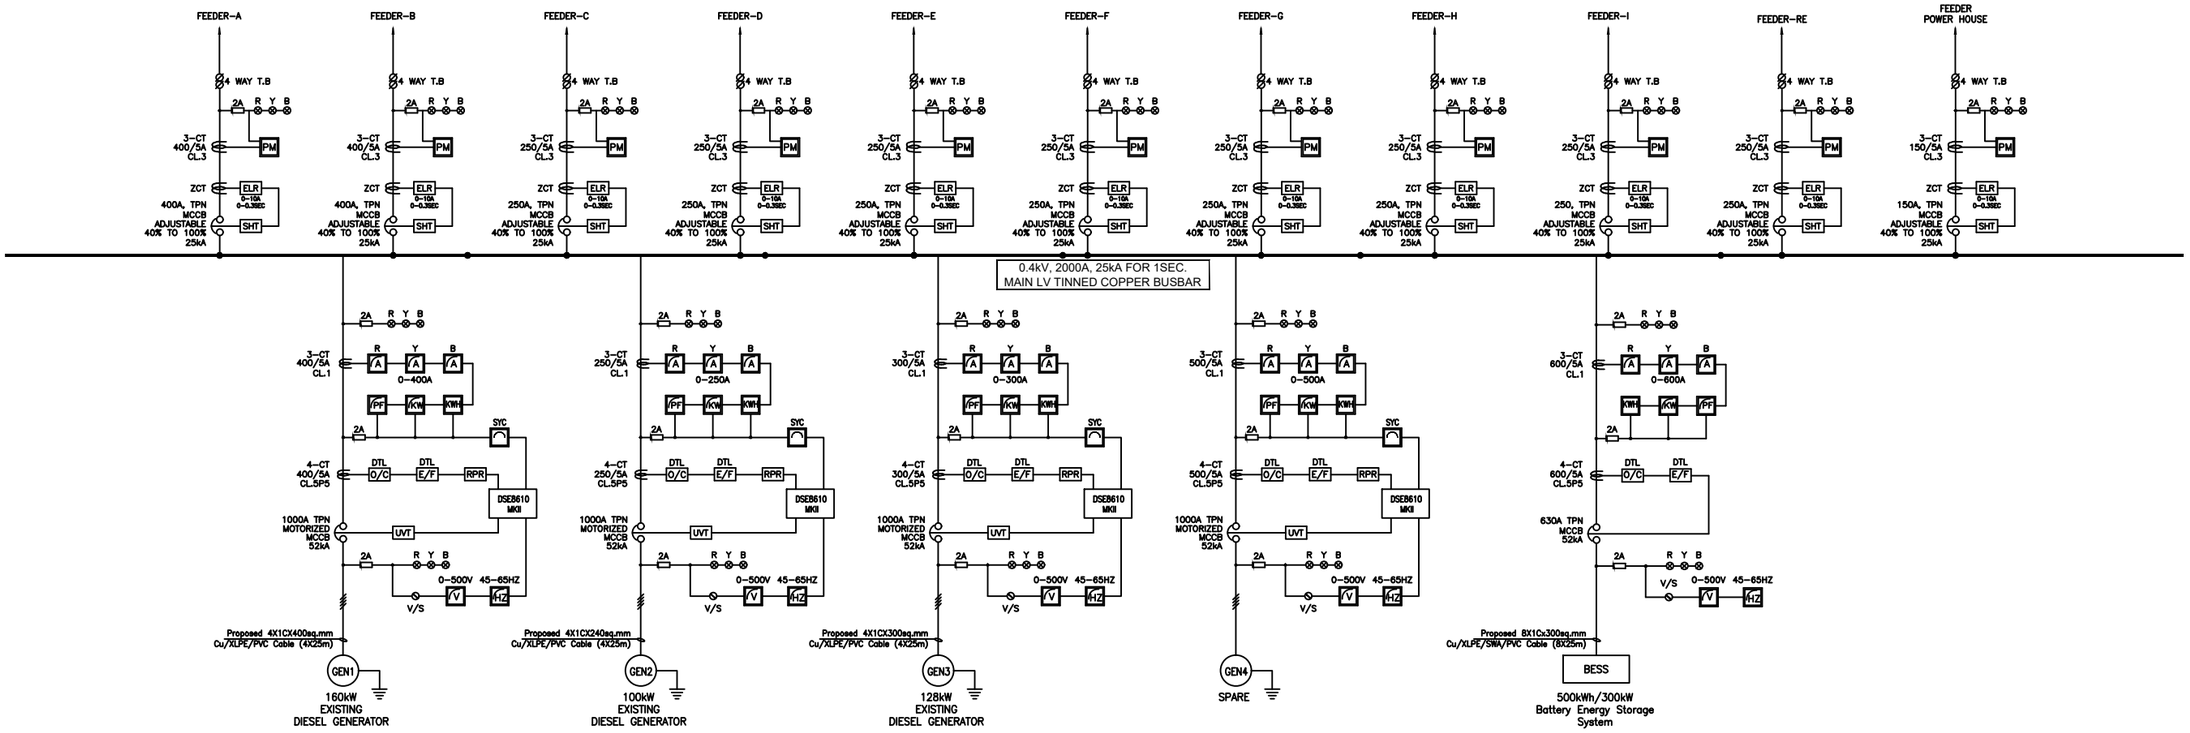


NOTES:-

1. THESE DRAWINGS ARE PRELIMINARY AND ARE FOR TENDERING PURPOSES ONLY.
2. CONTRACTOR SHALL CARRY OUT DETAILED SITE SURVEY AND ENGINEERING / STUDY TO EVALUATE AND PROPOSE THE EXTENT OF REPLACEMENT / MODIFICATION REQUIRED IN THE EXISTING DISTRIBUTION NETWORK. THIS IS SUBJECT TO REVIEW AND APPROVAL BY THE EMPLOYER DURING THE ENGINEERING PHASE OF THE PROJECT.

| PURPOSE OF SUBMISSION | REV | AUTHORISED | DATE | DRAWINGTITLE | | DESIGN: PMU | SCALE: N.T.S |
|---|---|---|---|---|---|---|---|
| | | | | CONCEPTUAL SCHEMATIC DIAGRAM FOR LV DISTRIBUTION BOARD OF POWER HOUSE (M03-RINBUDHOO) | | DRAWN: PMU | DRW NO: M03-J431-RINBUDHOO-LVDB |
| | | | | PROJECT | CLIENT | LICENCE NO: | ISLAND NAME: RINBUDHOO |
| | | | | PREPARING OUTER ISLANDS SUSTAINABLE DEVELOPMENT | GOVERNMENT OF THE REPUBLIC OF THE MALDIVES | DATE: | PAGE: 1 |