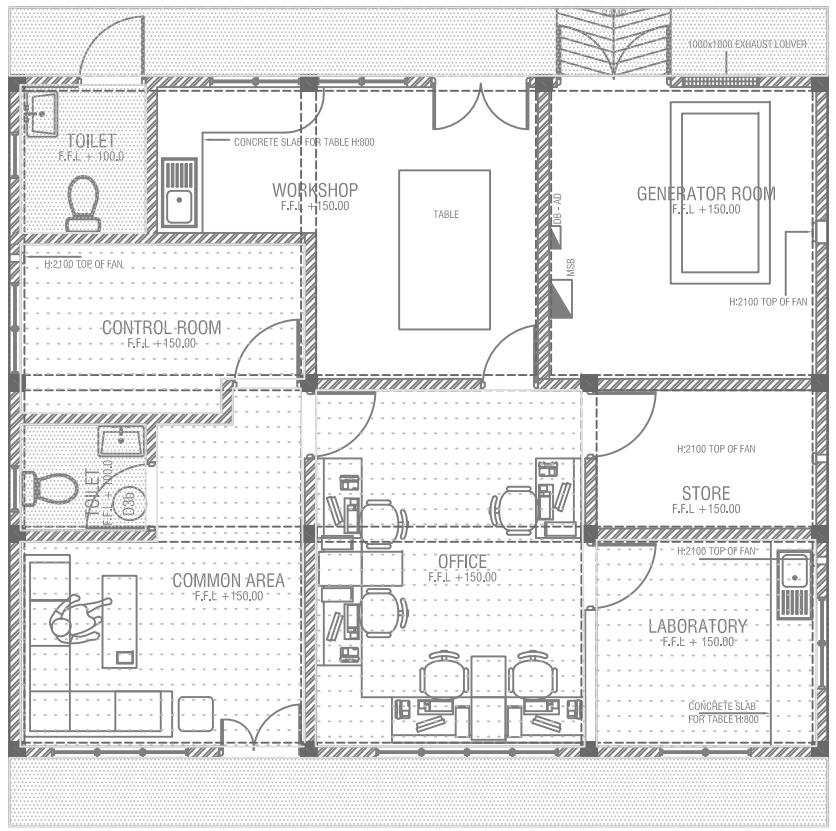

GROUND FLOOR CEILING LAYOUT

SCALE 1:100

0 0.5 1 2 3 4 5

NOTE:-
-BEAMS AT CEILING LEVEL OF RESPECTIVE FLOORS

-6mm CEMENT BOARD CEILING

-12mm GYPSUM

CONSULTANCY SERVICES FOR SURVEY & DESIGN OF SEWERAGE FACILITIES IN AA.MATHIVERI, MALDIVES

CLIENT: MINISTRY OF ENVIRONMENT AND ENERGY

PROJECT NUMBER: -
DATE: MARCH 2016

ENGINEER : - Mohamed Saif Saeed
CHECKED BY : - Ihsan Waheed
DRAWN BY :- Mariyam Irasha Shareef
SERVICES: Aishath Ahmed

Rev no	Date
--	----------
--	----------
--	----------

RIYAN PRIVATE LIMITED

t : +9603315049 f : +9603310776
e : info@riyan.com.mv
w : www.riyan.com.mv
3rd floor, H. Azum, Ameeneemagu, Male'

Title: Admin Building Service
Ground floor Ceiling layout

Page: S-01/07

The contents of these drawings remain as a property of Riyan Private Limited. Any use other that those expressly stated is a violation of this copyright