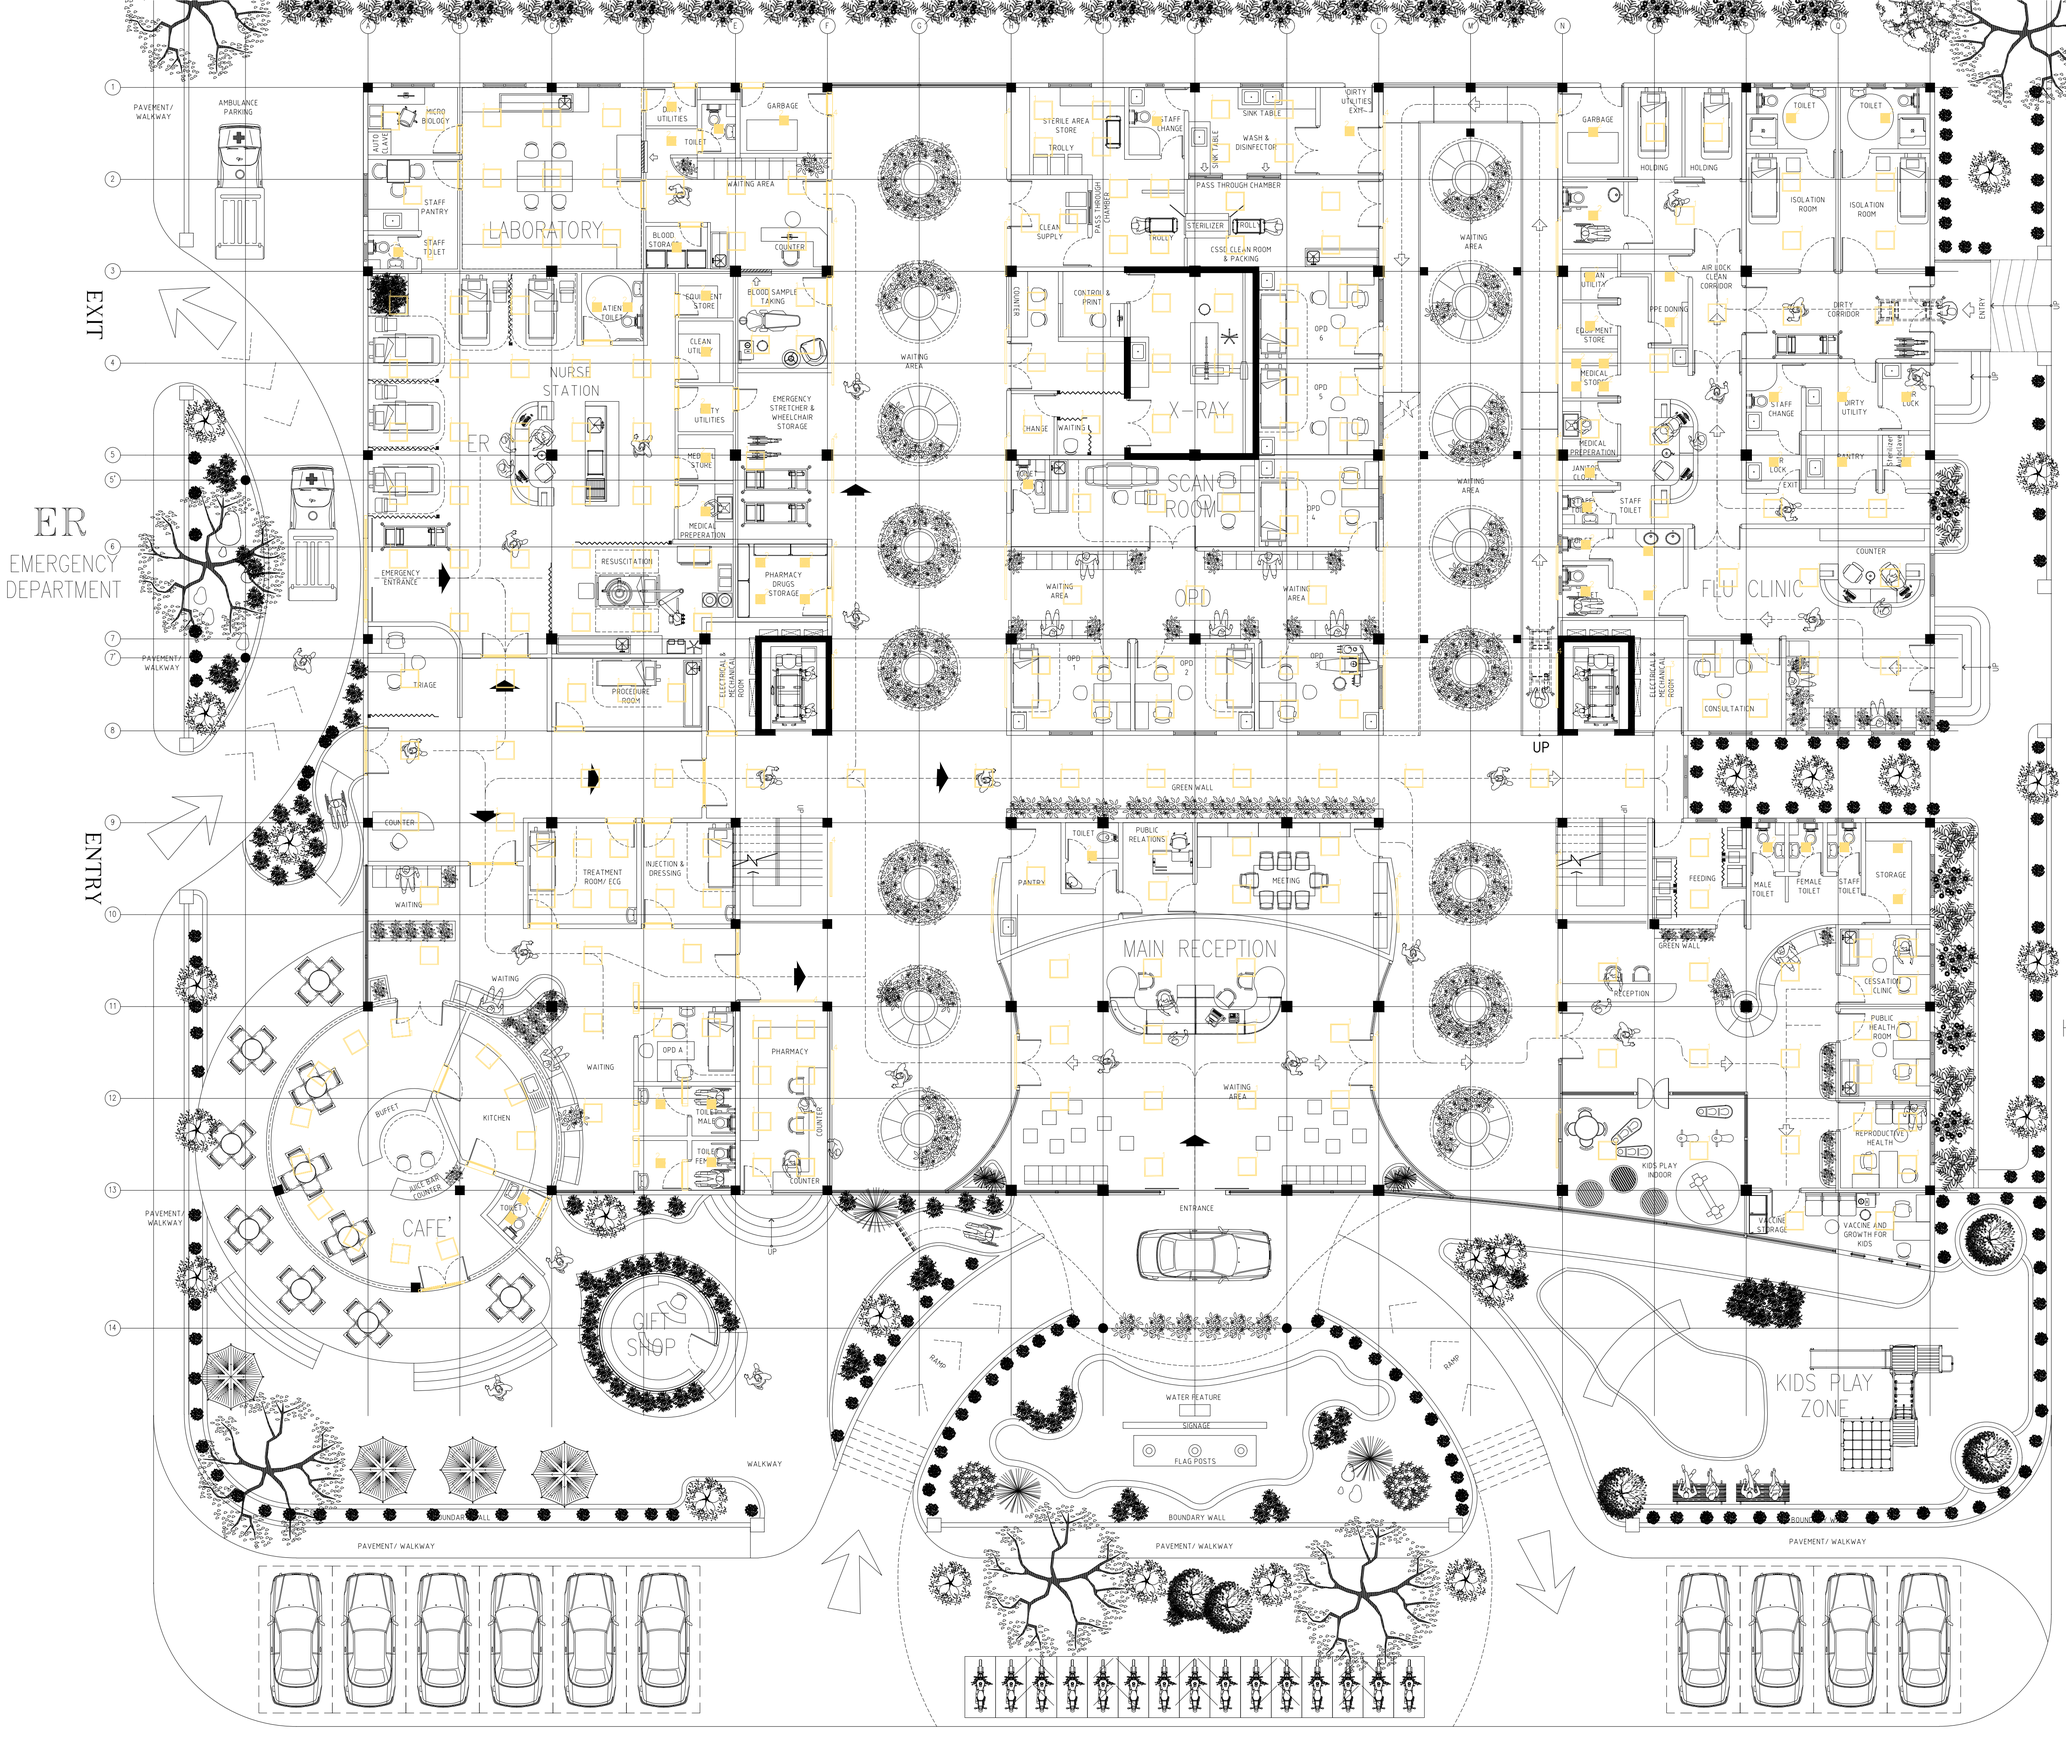

Notes–

1. This is the general requirement for the Lighting system. Contractor must provide the Power system distribution of lights switches and locations , schematic diagrams , and other relevant details as per the given drawings and documents.
2. Contractor must coordinate locations of terminal units with other ceiling mounted equipments.

WARNING:

- This drawing shall not be used for construction unless certified.
- Contractor to verify all dimensions of existing works on site before commencing any work or preparing shop drawings.
- Do not scale drawings, use written dimensions only.
- This drawing is to be read in conjunction with the specifications and conditions of contract.
- This drawing and design is copyright and no portion may be reproduced without the permission of the Consultant

GROUND FLOOR LIGHTING LAYOUT

SCALE 1:100

0m 5m

CLIENT:

DESIGN AND CONSULTANCY:

SIARCH
PRIVATE LIMITED
LONUZIYAARAIY MAGU,MALE',20075,MALDIVES
EMAIL: INFO@SIARCH.DESIGN
HTTP://WWW.SIARCH.DESIGN

KEY PLAN:

REVISIONS

NO	DESCRIPTION	DATE

PROJECT:
PROPOSED 3 STOREY HOSPITAL

PHASE:
- (CONCEPT DESIGN)
- DESIGN DEVELOPMENT
- TENDER DOCUMENT
- FOR CONSTRUCTION
- AS BUILD DRAWINGS

DESIGNATION	NAME	SIGNATURE
DESIGN BY:	SIARCH PVT LTD	
STR. ENGINEER:		
CNST. ARCHITECT:		
CHECKED:		
DRAWN:	SAMPATH	

DWG. NAME:
HOSPITAL PROJECT

GROUND FLOOR LIGHTING LAYOUT

CODE	DATE	DWG. NO:
COM--29	17-03-2021	LT01
FORMAT	A1 | A2 | A3	
SCALE:	1:100	ISSUE: B

PDF FILE NAME: COM--29_MH_ LT01 _B