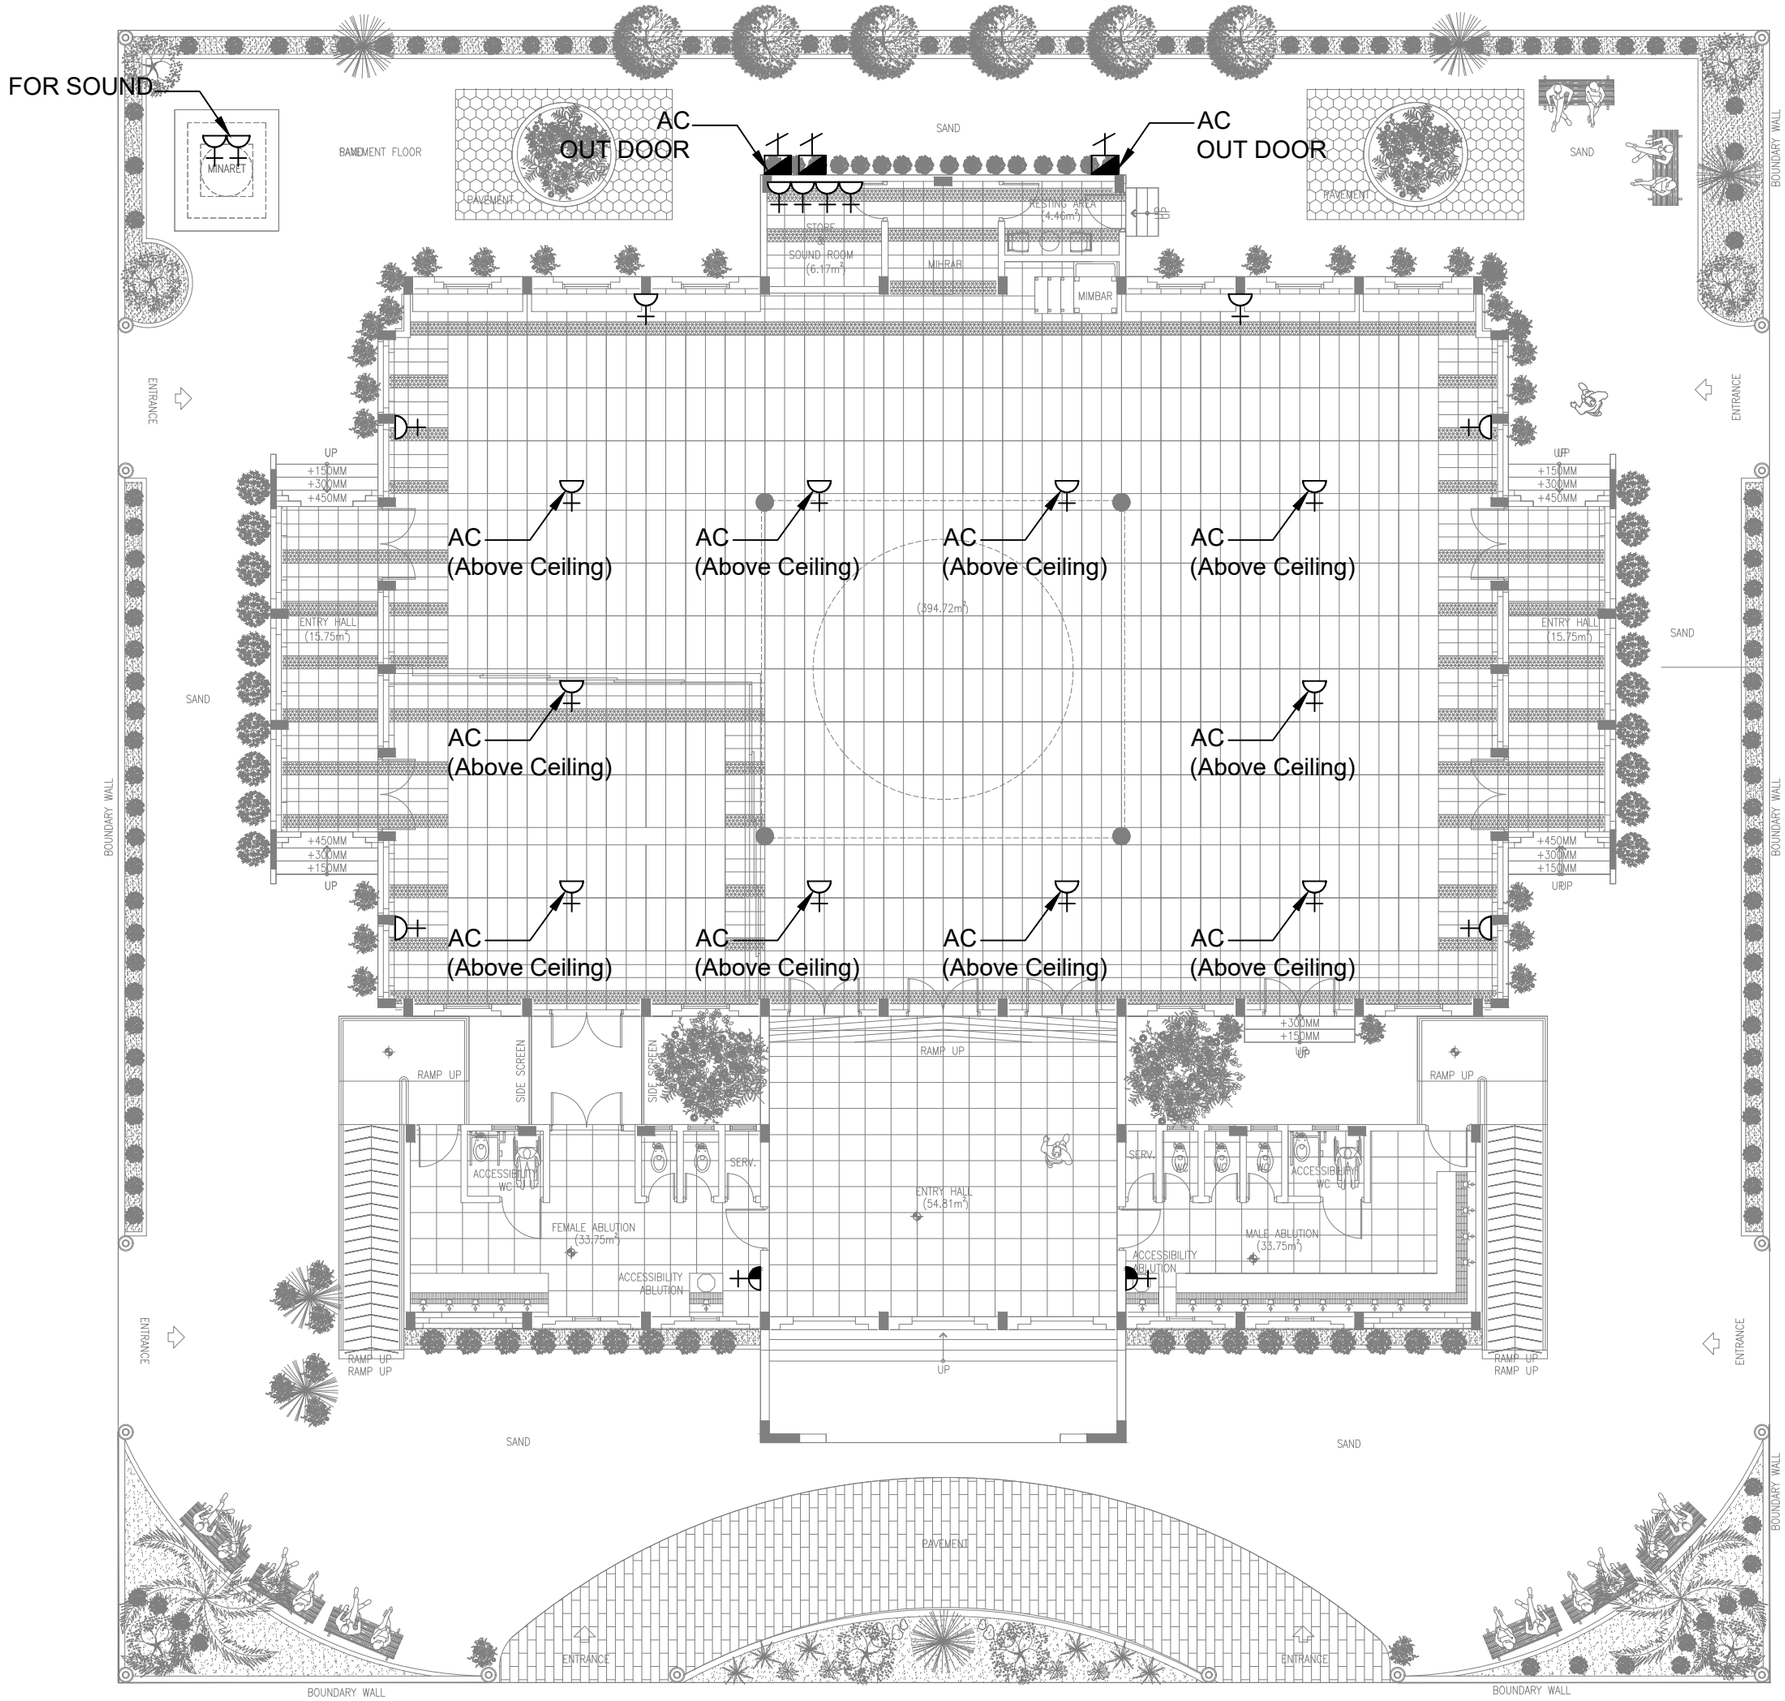

ELECTRICAL LEGEND	
SYMBOL	DESCRIPTION
	POWER OUTLET
	POWER OUTLET (WEATHERPROOF)
	THREE PHASE ISOLATOR

POWER LAYOUT

SCALE 1:100

0m 5m

CLIENT:

MINISTRY OF ISLAMIC AFFAIRS

DESIGN AND CONSULTANCY:

SIARCH PRIVATE LIMITED
LONUZIYAARAY MAGU,MALE',20075,MALDIVES
EMAIL: INFO@SIARCH.DESIGN
HTTP://:WWW.SIARCH.DESIGN

KEY PLAN:

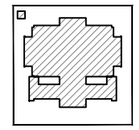

WARNING:

- This drawing shall not be used for construction unless certified.
- Contractor to verify all dimensions of existing works on site before commencing any work or preparing shop drawings.
- Do not scale drawings, use written dimensions only.
- This drawing is to be read in conjunction with the specifications and conditions of contract.
- This drawing and design is copyright and no portion may be reproduced without the permission of the Consultant

REVISIONS

NO	DESCRIPTION	DATE

PROJECT:

500 PAX
MOSQUE DESIGN

PHASE:

- (●) CONCEPT DESIGN
- ( ) DESIGN DEVELOPMENT
- ( ) TENDER DOCUMENT
- ( ) FOR CONSTRUCTION
- ( ) AS BUILD DRAWINGS

DESIGNATION	NAME	SIGNATURE
PROJECT MANAGER	SIARCH PVT LTD	
STR. ENGINEER		
CHIEF ARCHITECT	MOHAMED SIRAJ	
CHECKED		
DRAWN	ASHAN	

DWG. NAME:

POWER LAYOUT

GROUND FLOOR
PLAN

CODE	DATE			DWG. NO:
COM-32	05-02-2020			P001
FORMAT	A1	A2	A3	ISSUE A
SCALE	-	1:100	-	
PDF FILE NAME:	COM-32_ P001_A			