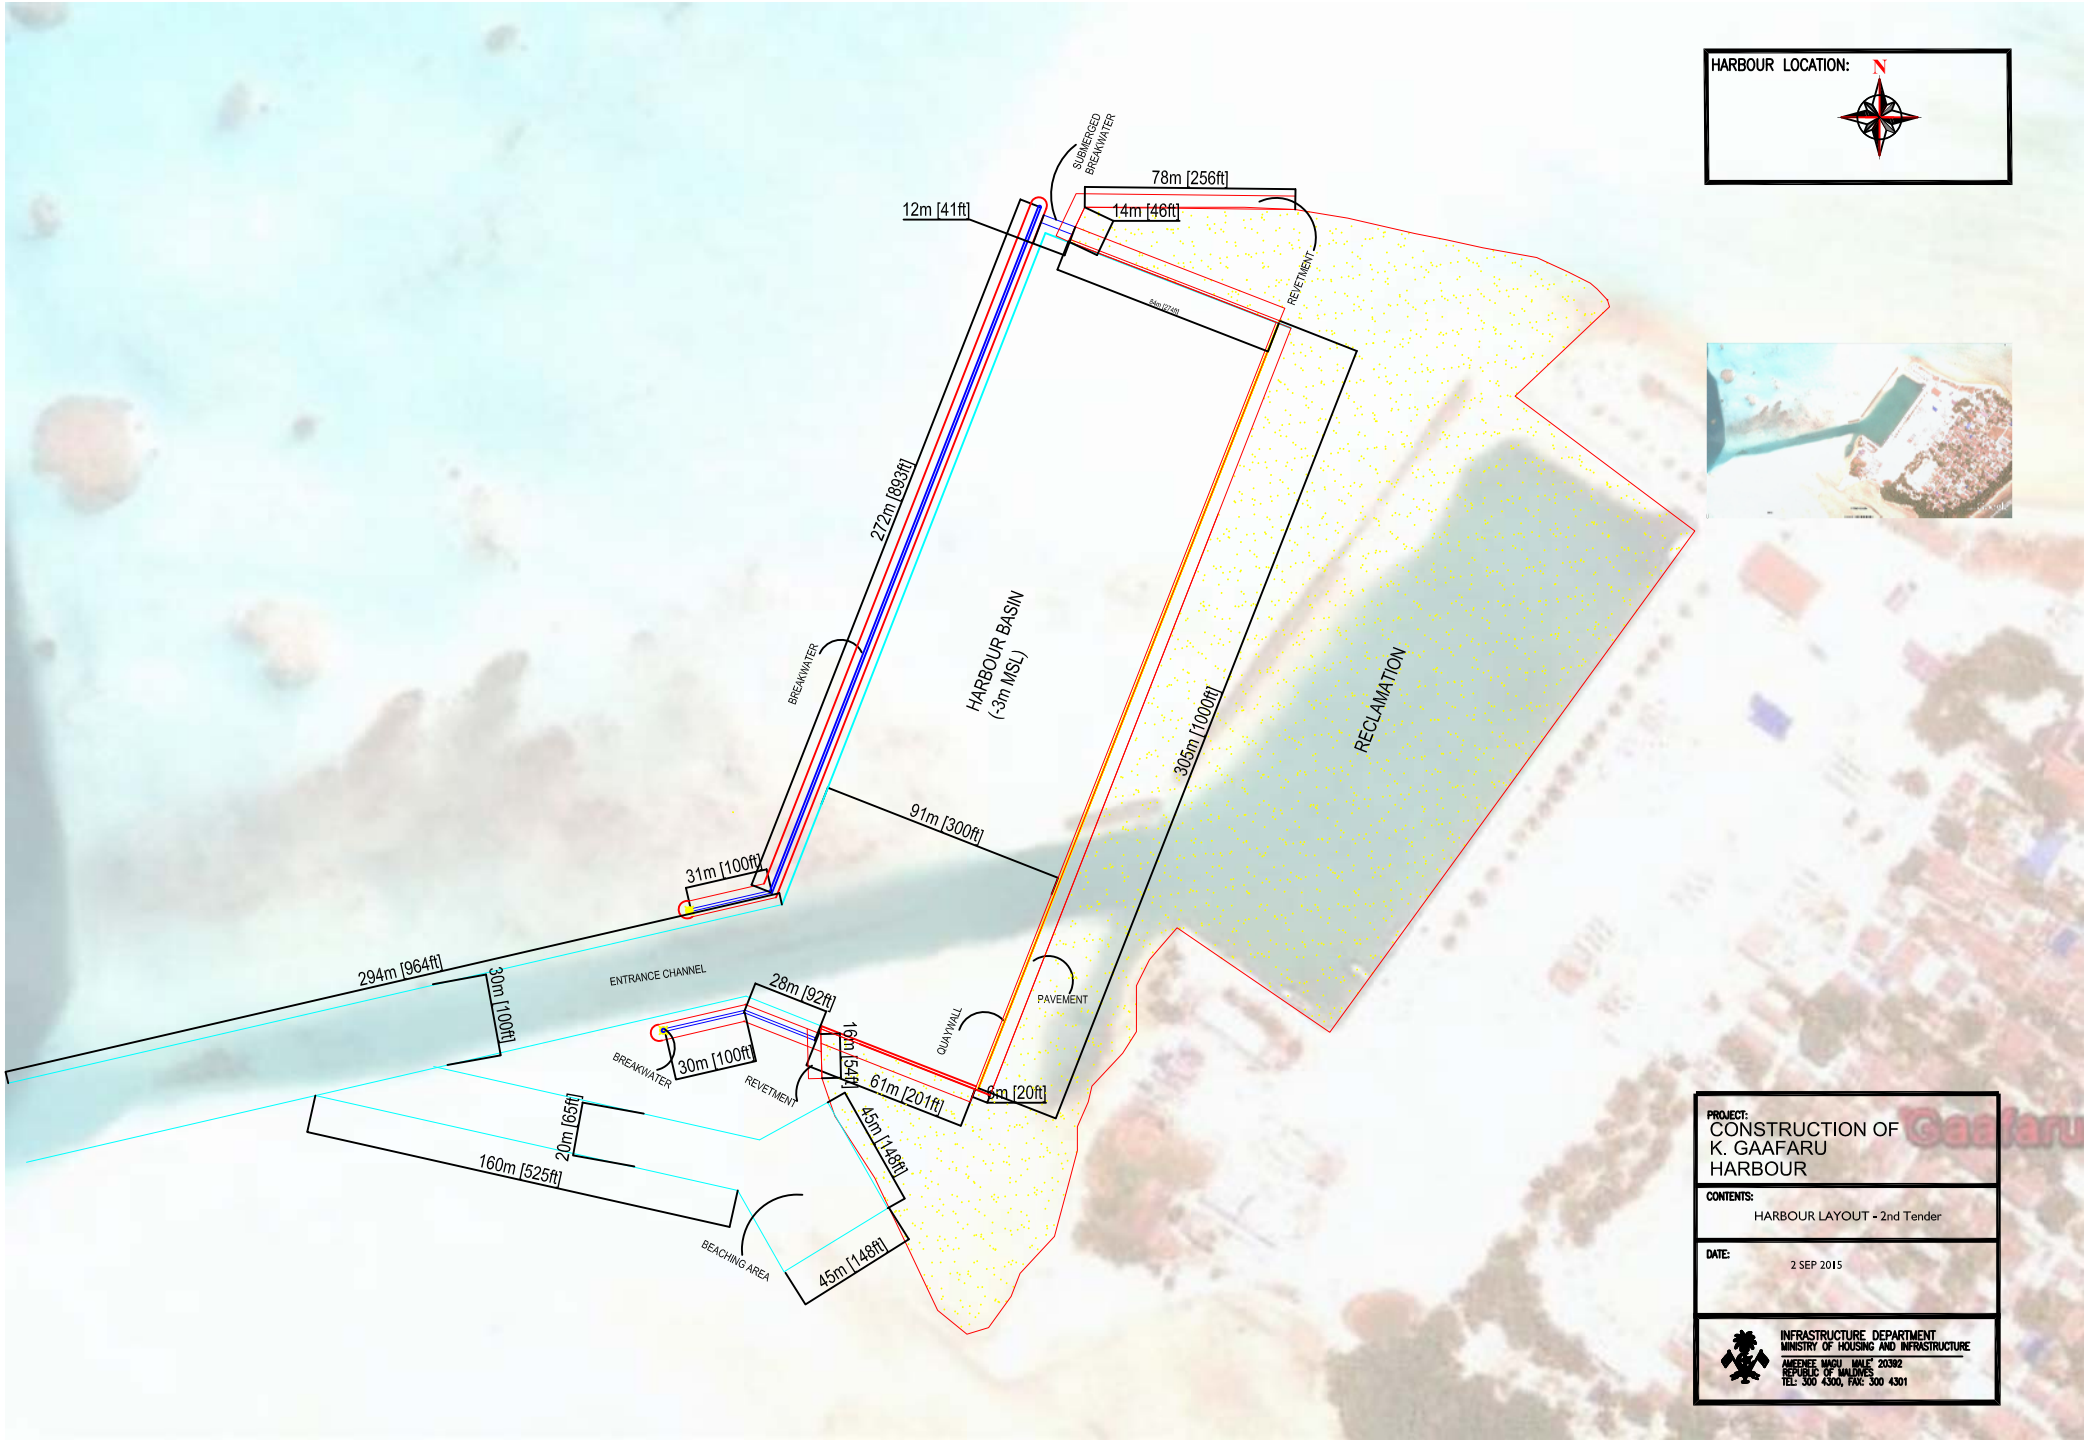
HARBOUR LOCATION:
N
SUBMERGED BREAKWATER
78m [256ft]
14m [46ft]
12m [41ft]
REVETMENT
272m [893ft]
BREAKWATER
HARBOUR BASIN
(-3m MSL)
RECLAMATION
305m [1000ft]
91m [300ft]
31m [100ft]
294m [964ft]
30m [100ft]
ENTRANCE CHANNEL
28m [92ft]
16m [54ft]
61m [201ft]
6m [20ft]
QUAY WALL
PAVEMENT
30m [100ft]
BREAKWATER
REVETMENT
20m [65ft]
160m [525ft]
45m [148ft]
BEACHING AREA
45m [148ft]
PROJECT:
CONSTRUCTION OF
K. GAAFARU
HARBOUR
CONTENTS:
HARBOUR LAYOUT - 2nd Tender
DATE:
2 SEP 2015
INFRASTRUCTURE DEPARTMENT
MINISTRY OF HOUSING AND INFRASTRUCTURE
AMEENEE MAGU MALE' 20392
REPUBLIC OF MALDIVES
TEL: 300 4300, FAX: 300 4301